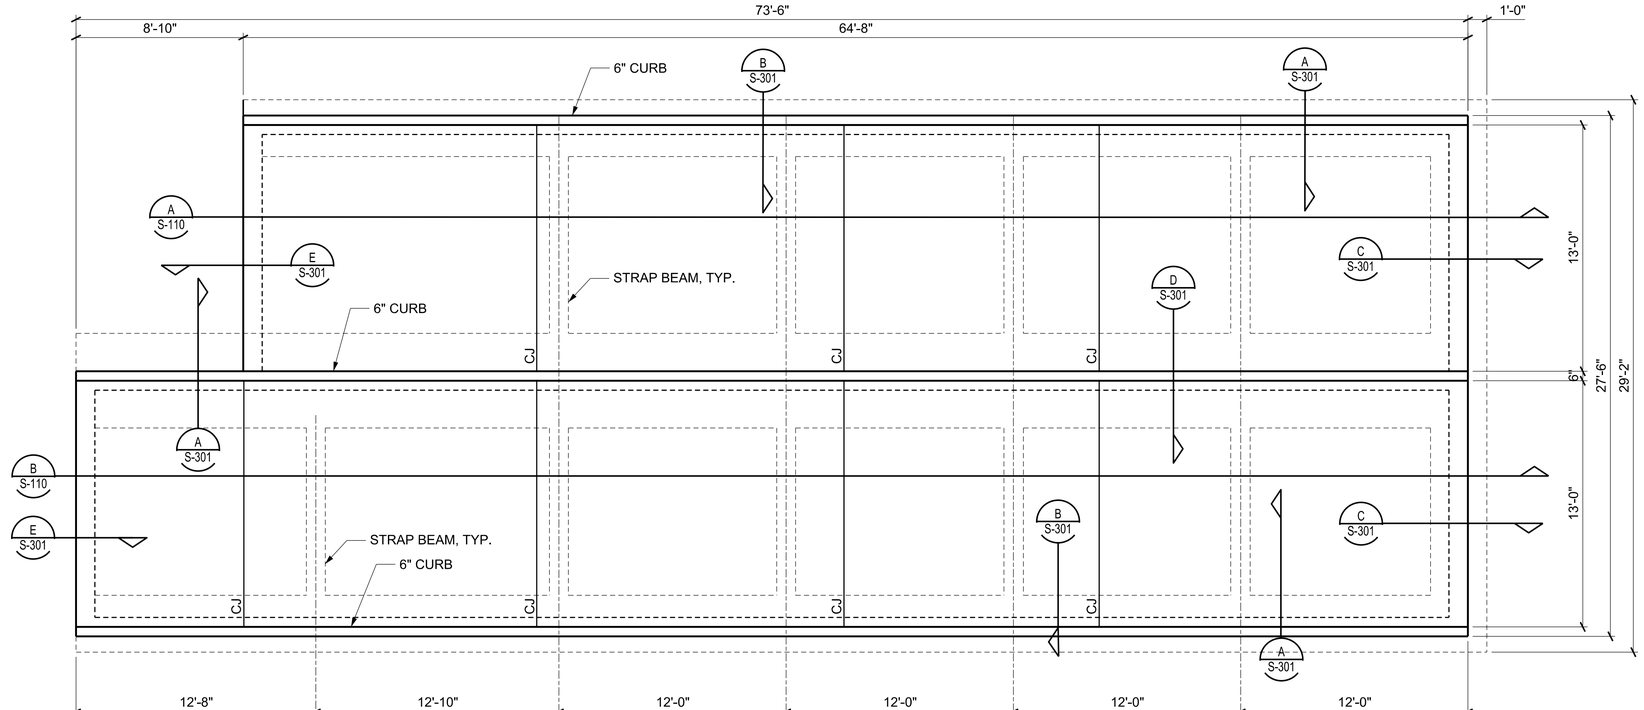

FOUNDATION AND GROUND FLOOR PLAN

SCALE: ¼" = 1'-0"

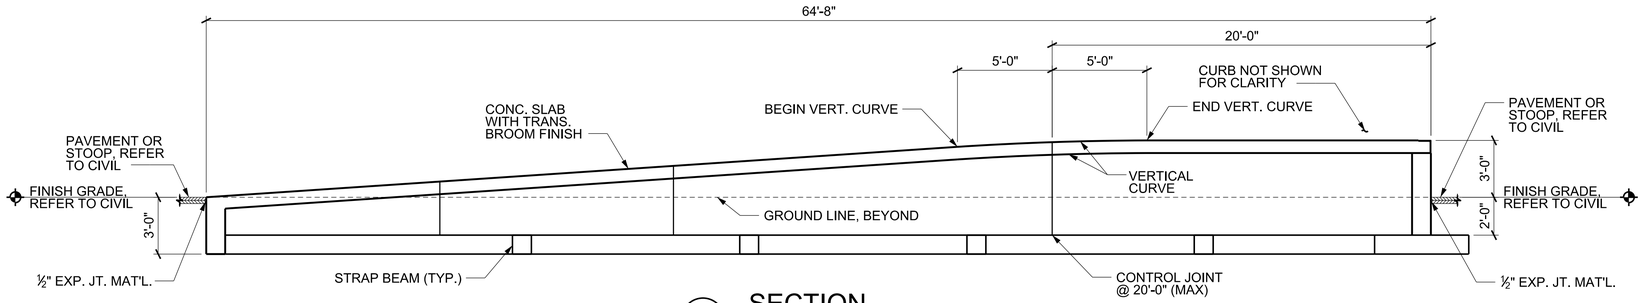

A S-110 **SECTION**

SCALE: ¼" = 1'-0"

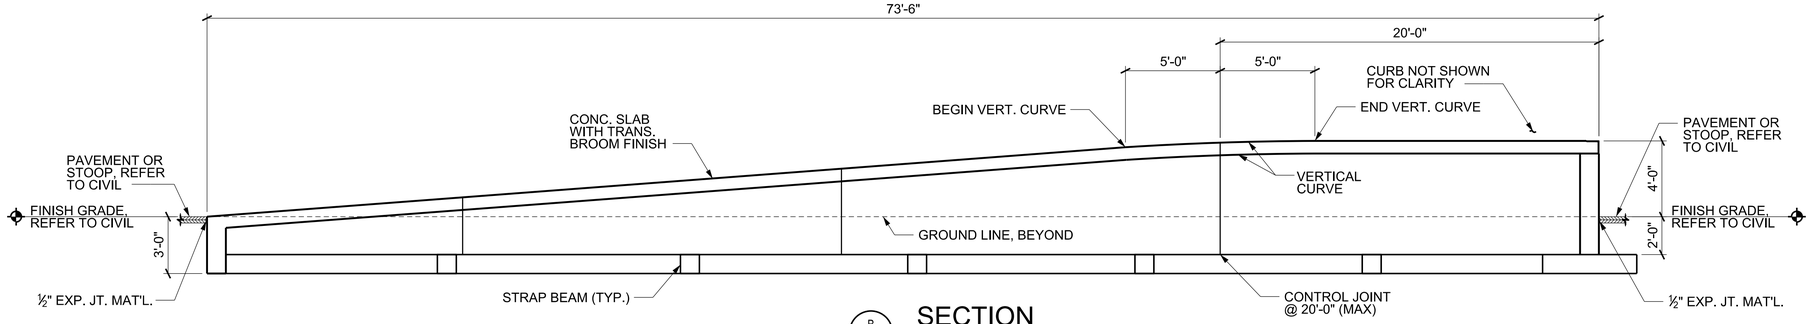

B S-110 **SECTION**

SCALE: ¼" = 1'-0"

GENERAL NOTES

1. RAMP IS DESIGNED FOR AASHTO HS 20-44 LOADING.
2. 28 DAY CONCRETE COMPRESSIVE STRENGTH, f'c, SHALL BE 4000 psi.
3. REINFORCING STEEL SHALL BE ASTM A615 GRADE 60 DEFORMED BARS.
4. SEE GENERAL NOTES SHEET FOR ADDITIONAL INFORMATION.
5. SEE ARCHITECTURAL DRAWINGS FOR GUARDRAIL LOCATION AND DETAILS.
6. FILL MATERIAL SHALL BE IN ACCORDANCE WITH SPECIFICATIONS, "EXCAVATION, FILLING AND BACK-FILLING FOR BUILDINGS", SECTION 31 00 00.

4' 2' 0 4' 8' 12'

GRAPHIC SCALE: ¼"=1'-0"

US Army Corps of Engineers® Louisville District

MARK	DESCRIPTION	DATE	APPR.
MARK	DESCRIPTION	DATE	APPR.

DESIGNED BY: | DATE:
DWN BY: | CKD BY: | SOLICITATION NO.:
SUBMITTED BY: | CONTRACT NO.:
PLOT SCALE: | PLOT DATE: | FILE NUMBER: 649C4C03
SIZE: ANSI D | FILE NAME: $FILE$

U.S. ARMY CORPS OF ENGINEERS
LOUISVILLE DISTRICT
LOUISVILLE, KENTUCKY

PROJECT NAME
PROJECT LOCATION
PROJECT #: XXXXX
P2# XXXXXX

LOADING RAMP
LOADING RAMP PLAN AND SECTION

SHEET IDENTIFICATION
S-110

$FILE$
$DATE$
$TIME$