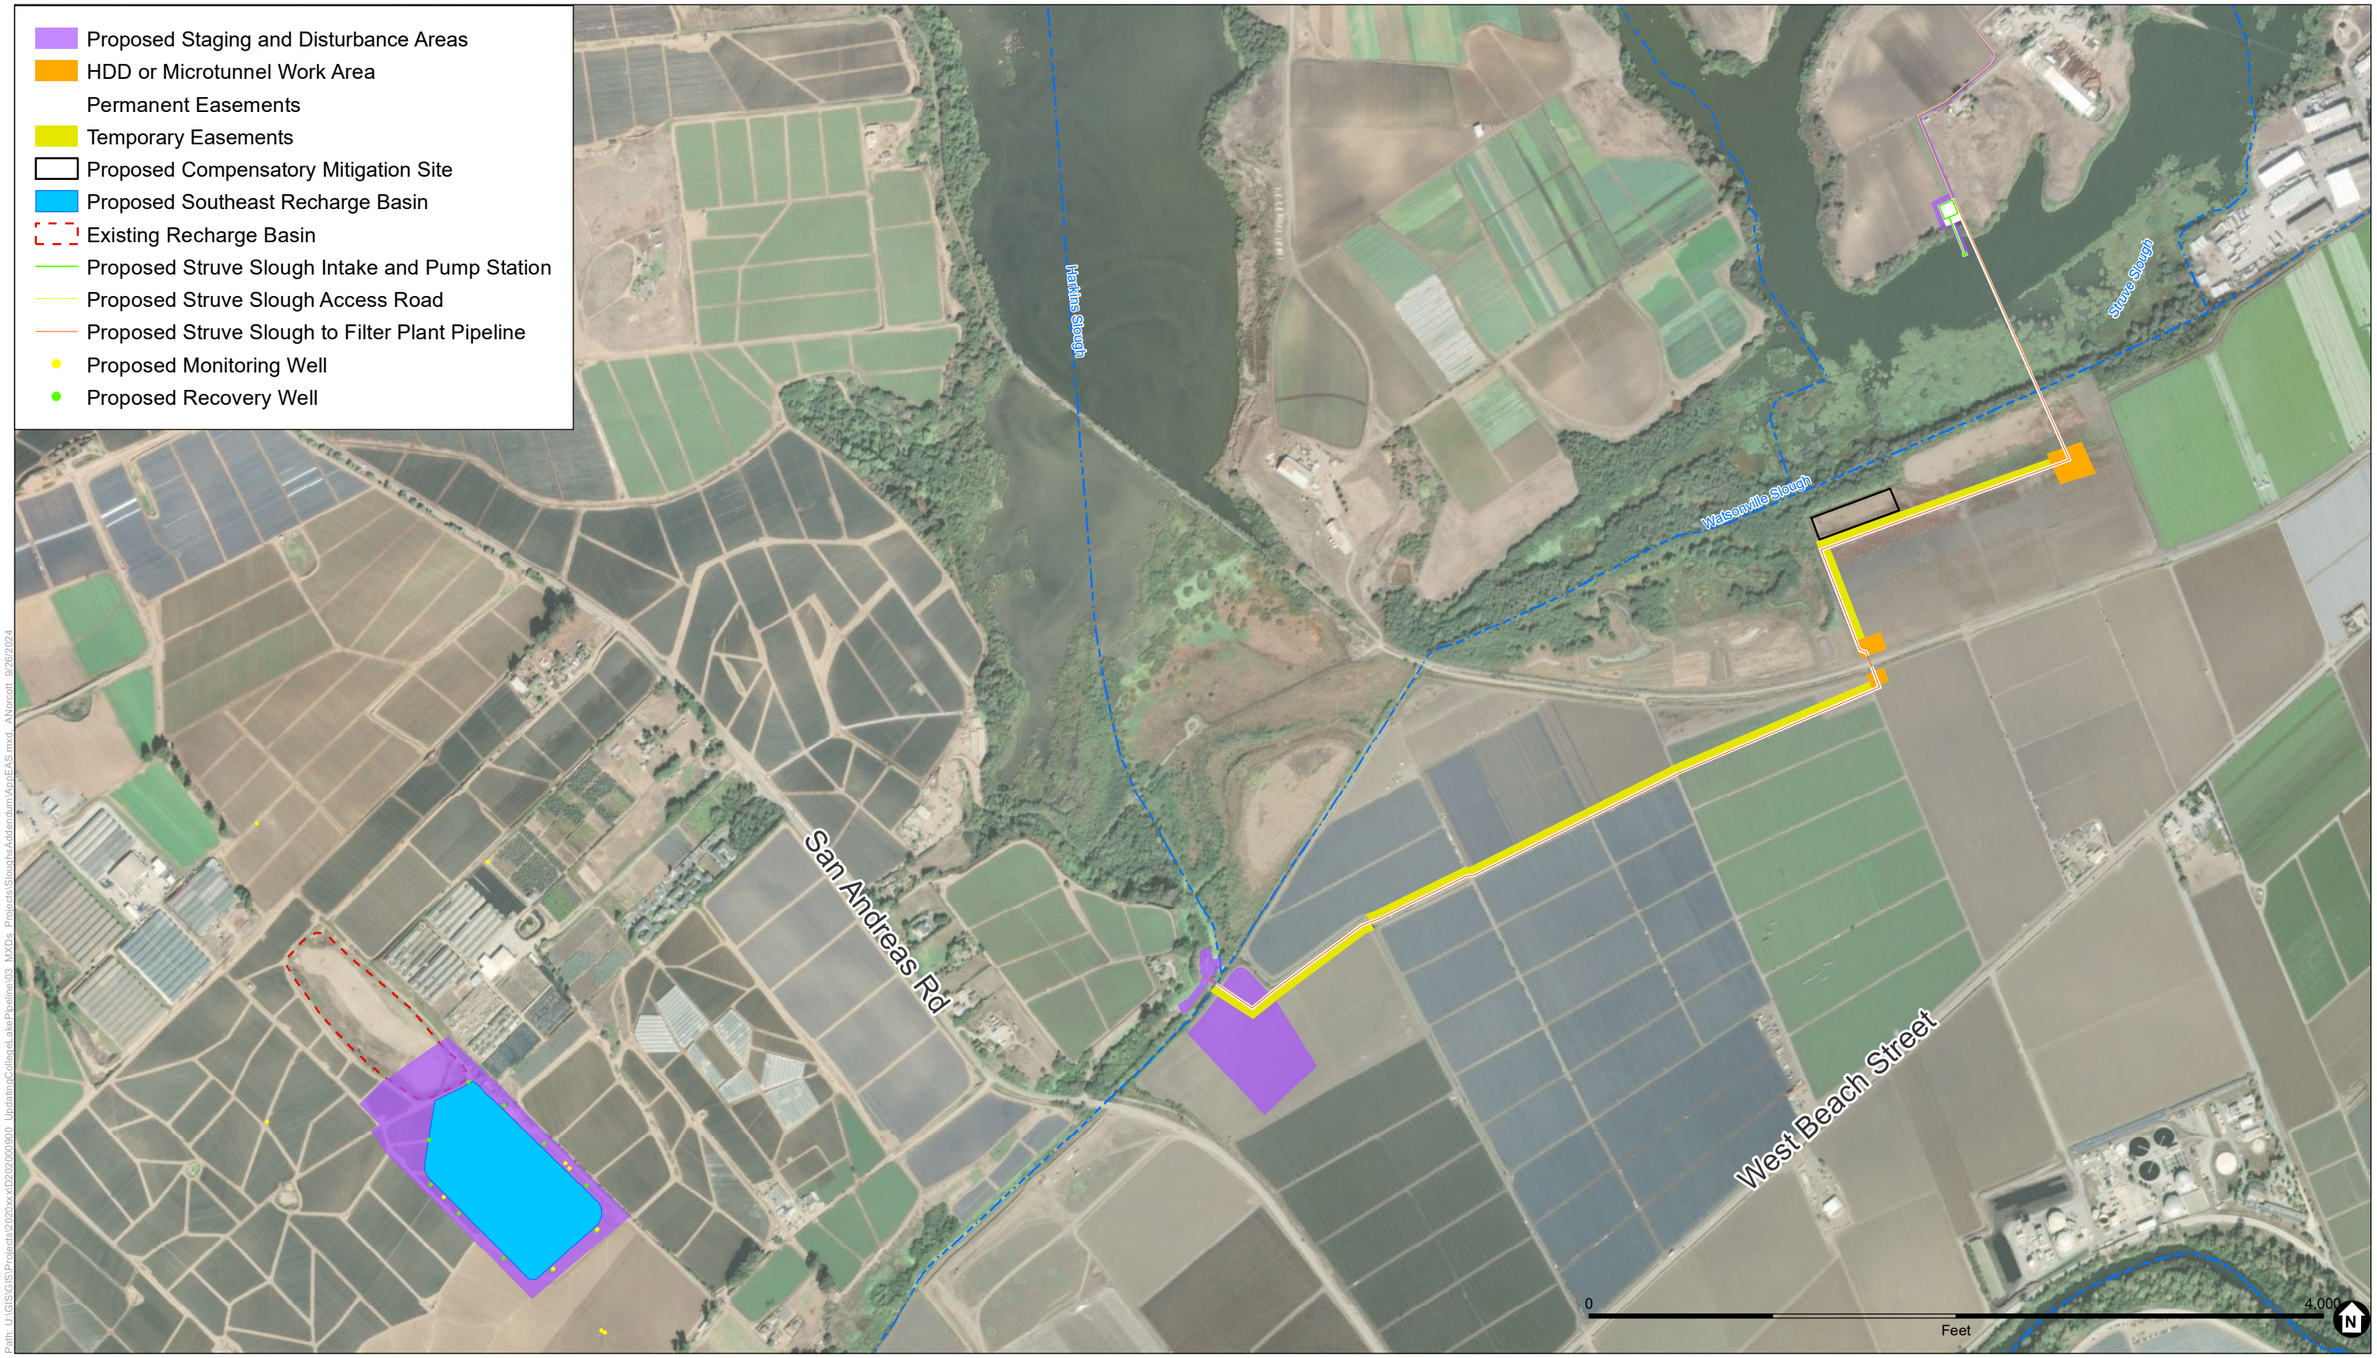

SOURCE: Carollo Engineers, 2024; ESA, 2024

Watsonville Slough System Managed Aquifer Recharge and Recovery Project

Figure EAS-1
Easements and Construction Disturbance Areas

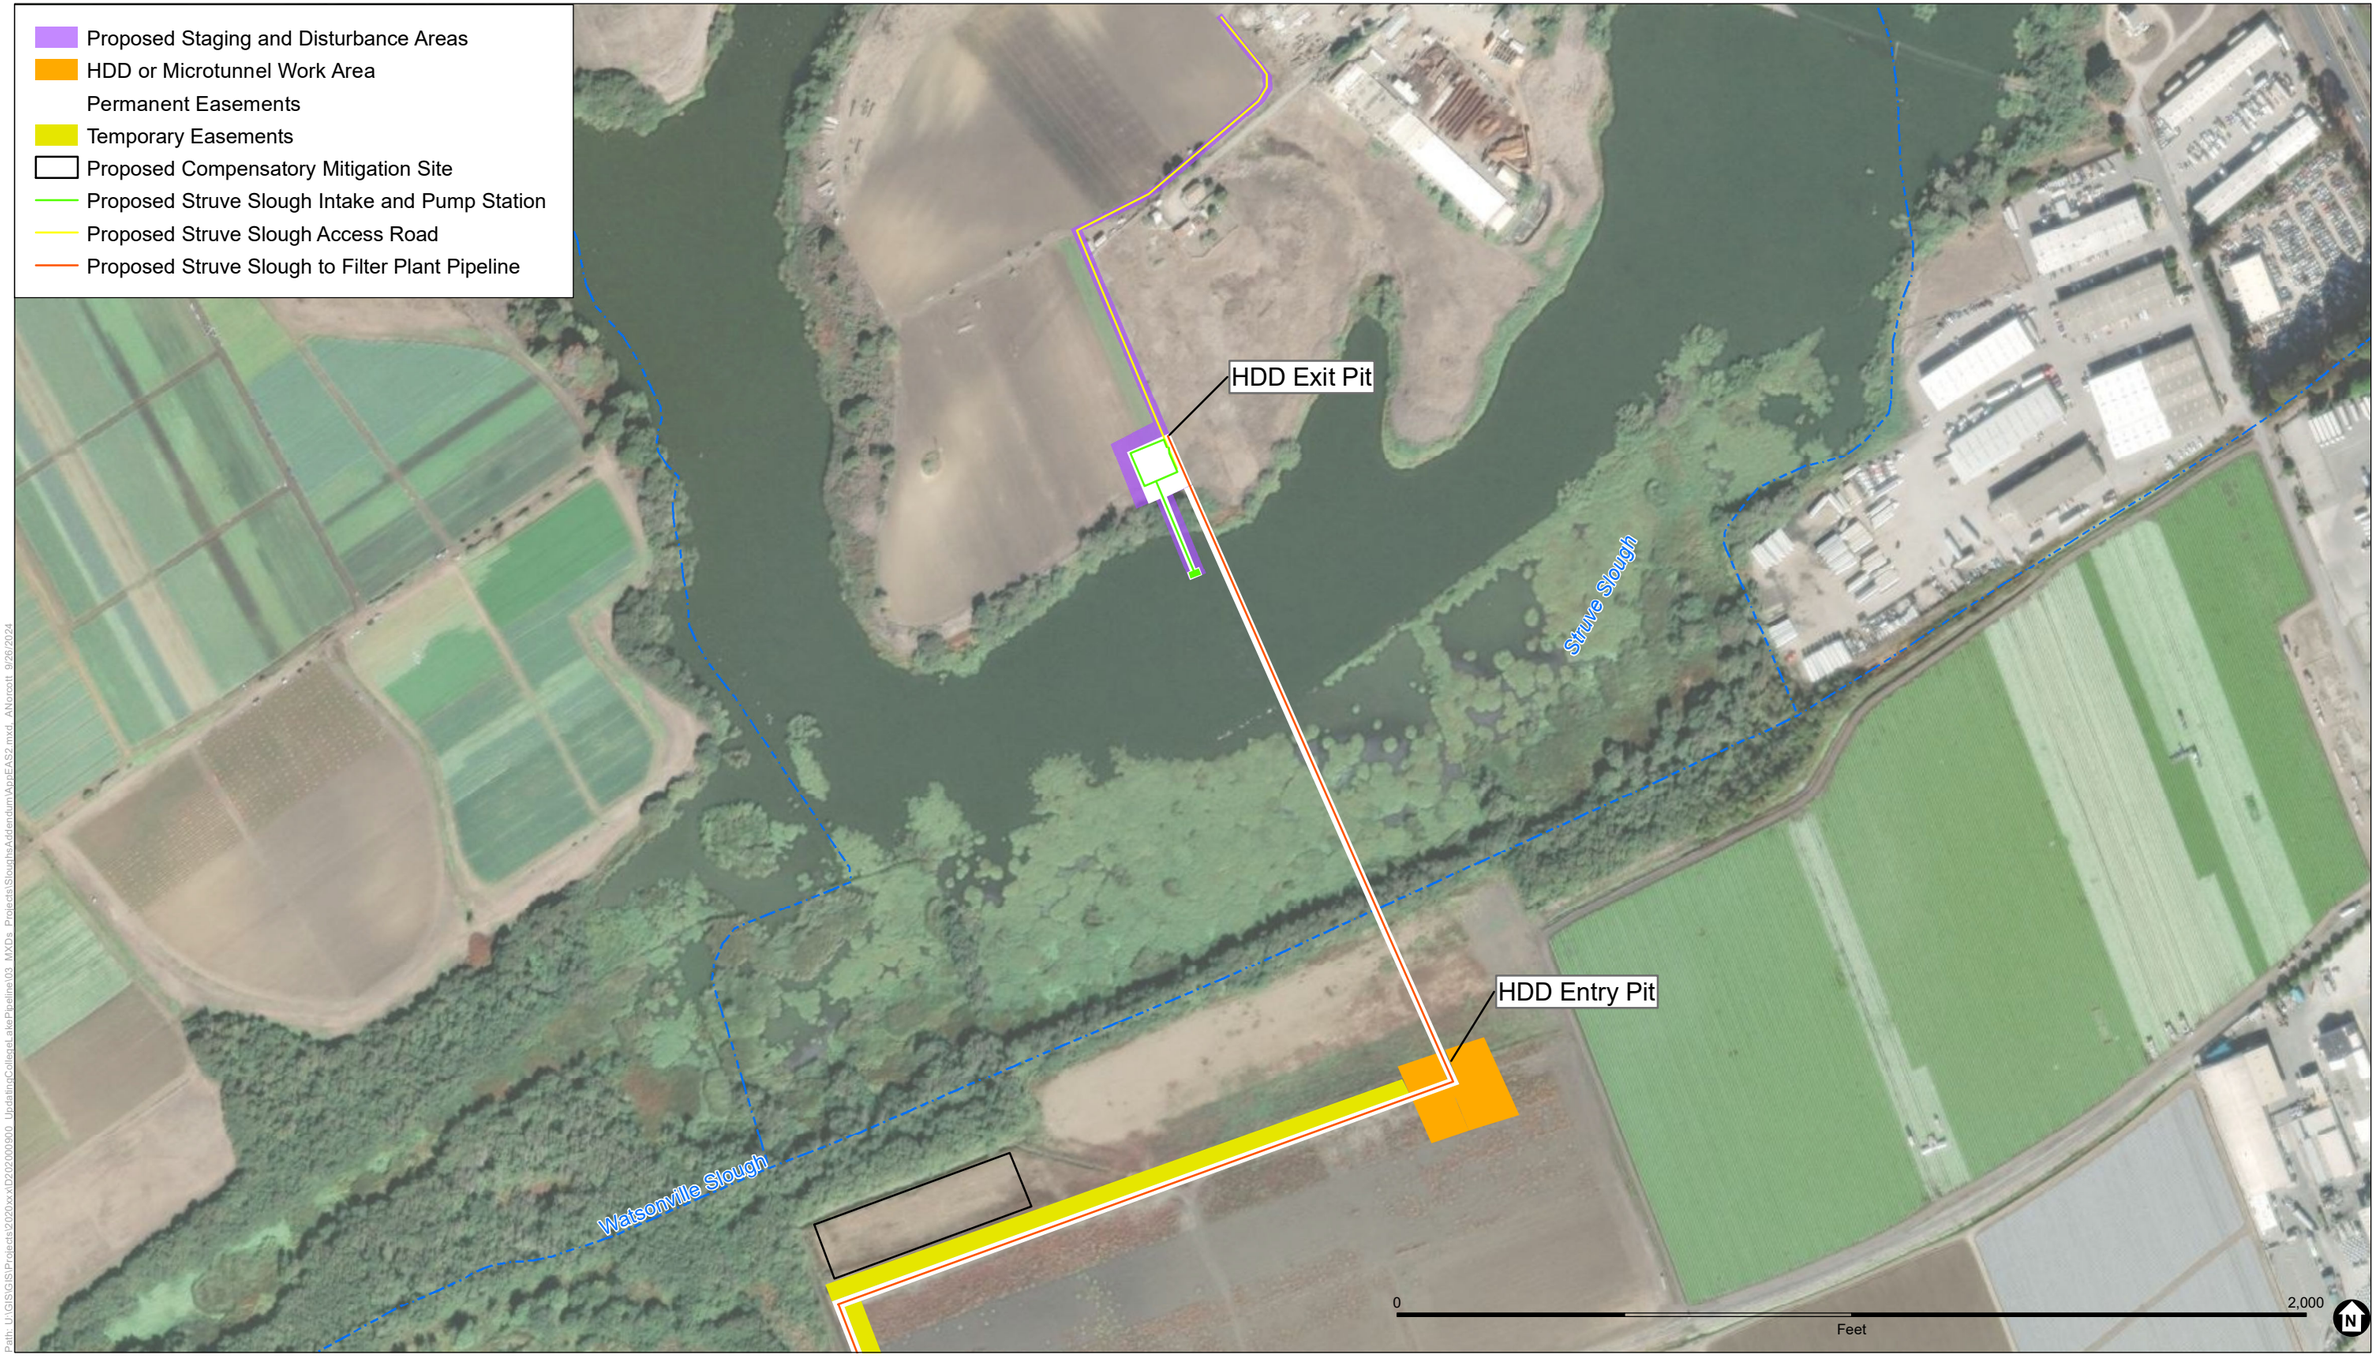

SOURCE: Carollo Engineers, 2024; ESA, 2024

Watsonville Slough System Managed Aquifer Recharge and Recovery Project

Figure EAS-2a
Easements and Construction Disturbance Areas Along the Struve Slough to Filter Plant Pipeline

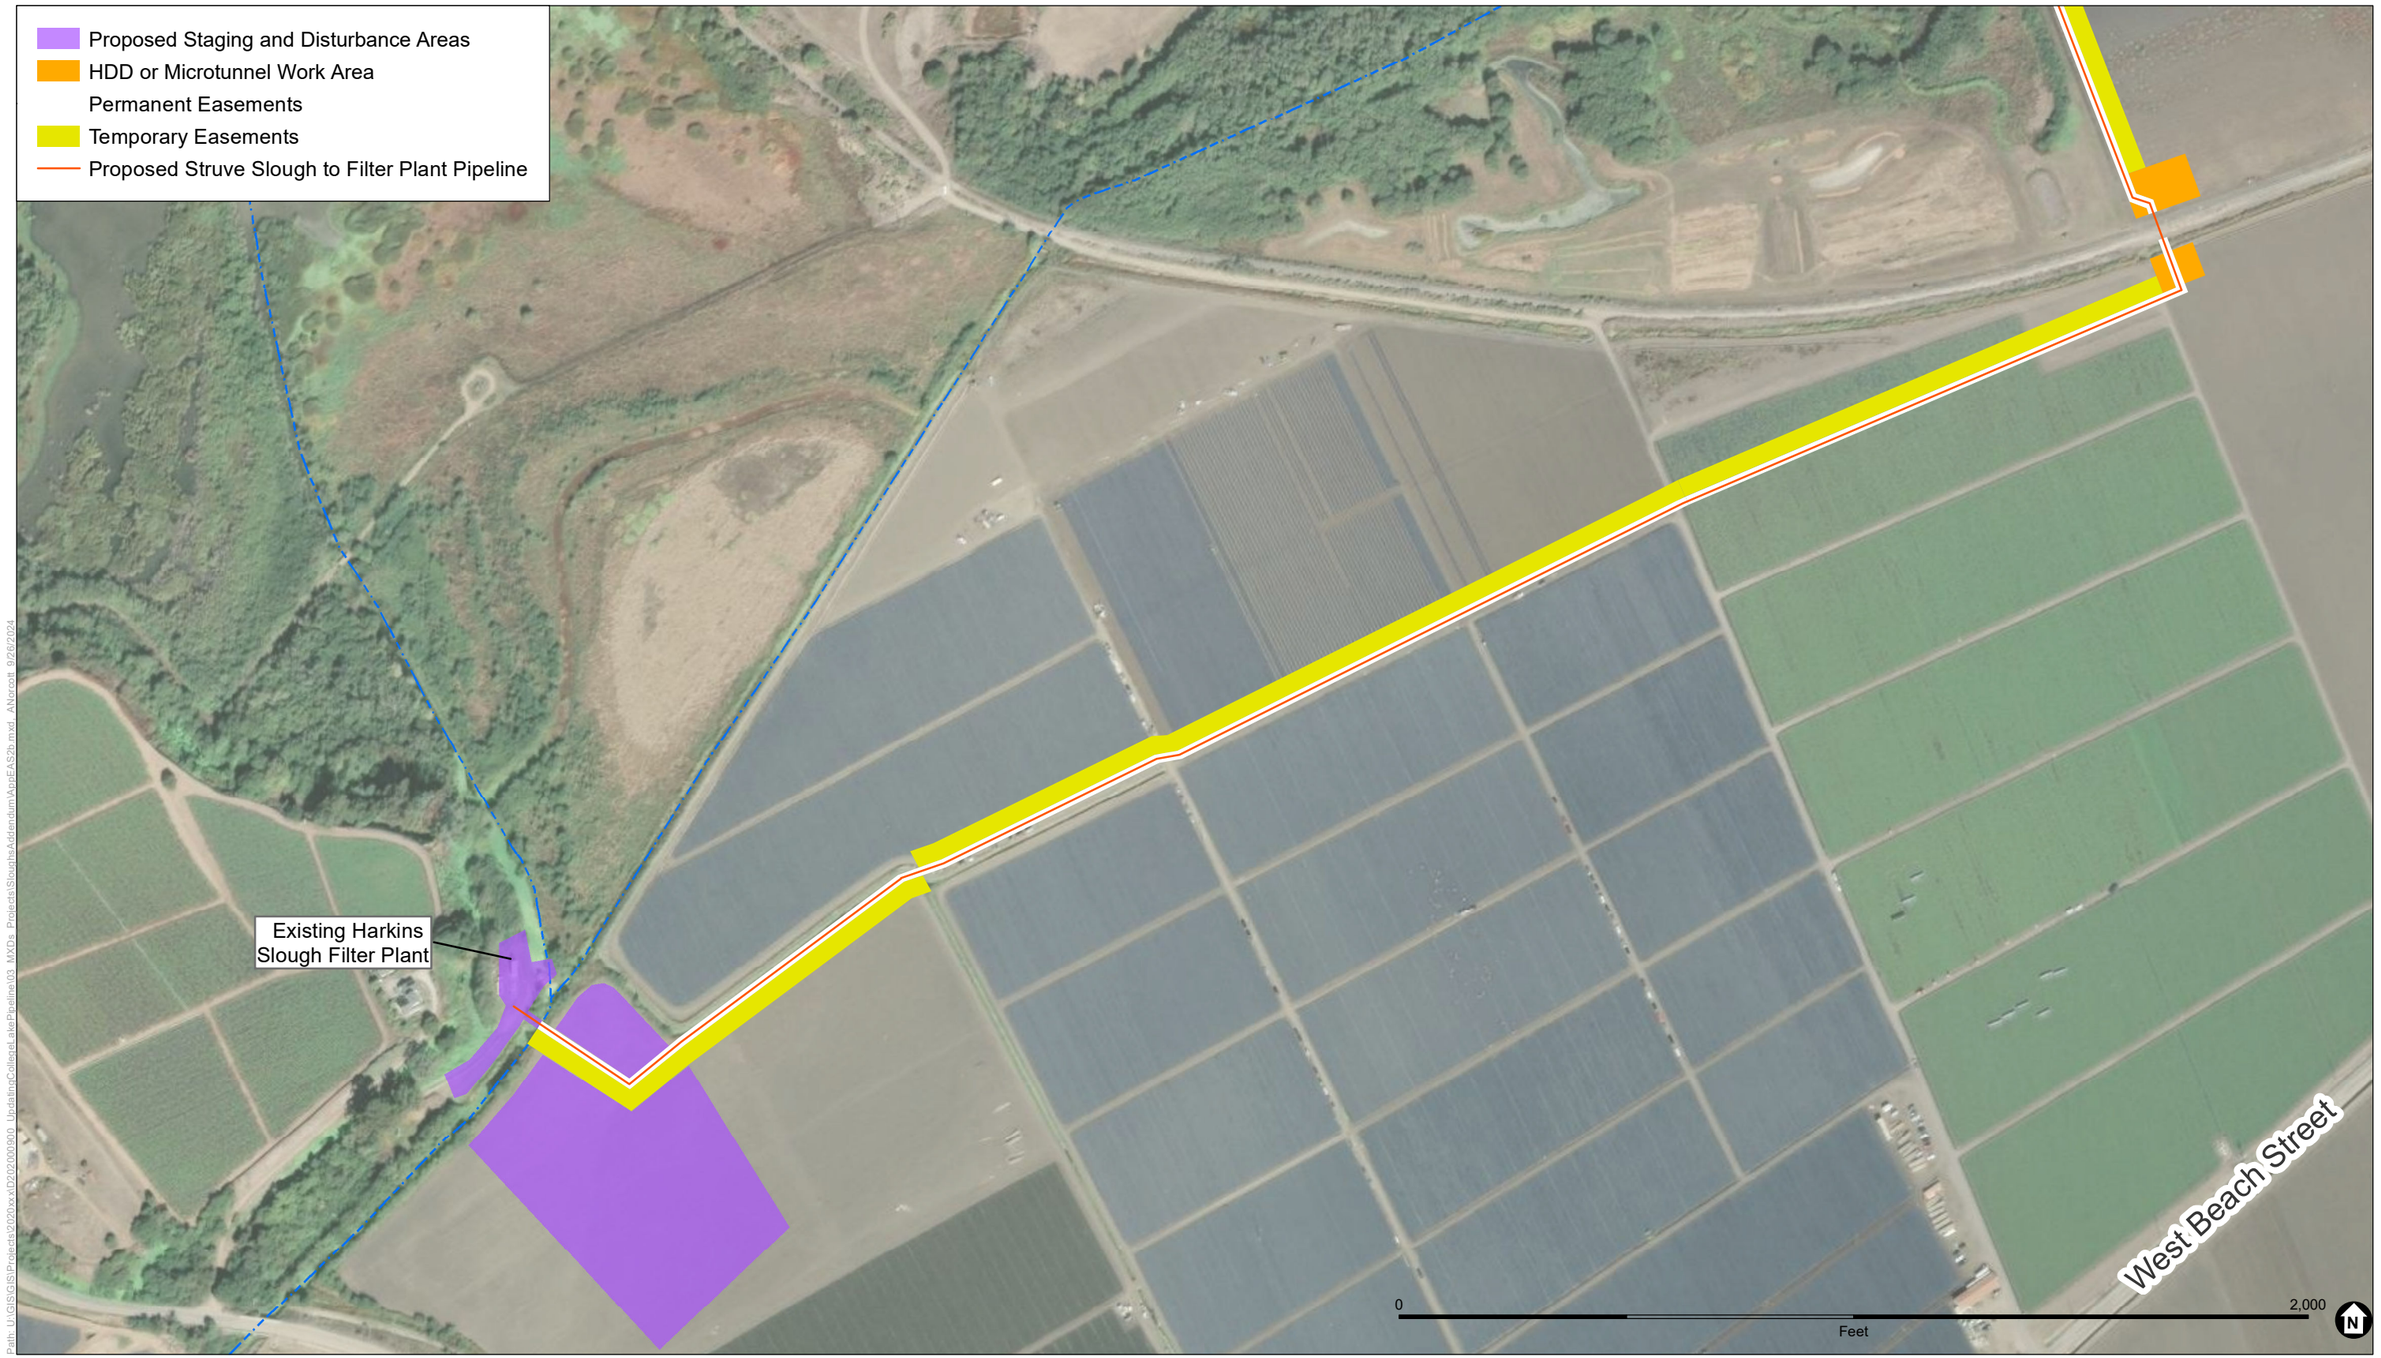

SOURCE: Carollo Engineers, 2024; ESA, 2024

Watsonville Slough System Managed Aquifer Recharge and Recovery Project

Figure EAS-2b
Easements and Construction Disturbance Areas Along the Struve Slough to Filter Plant Pipeline