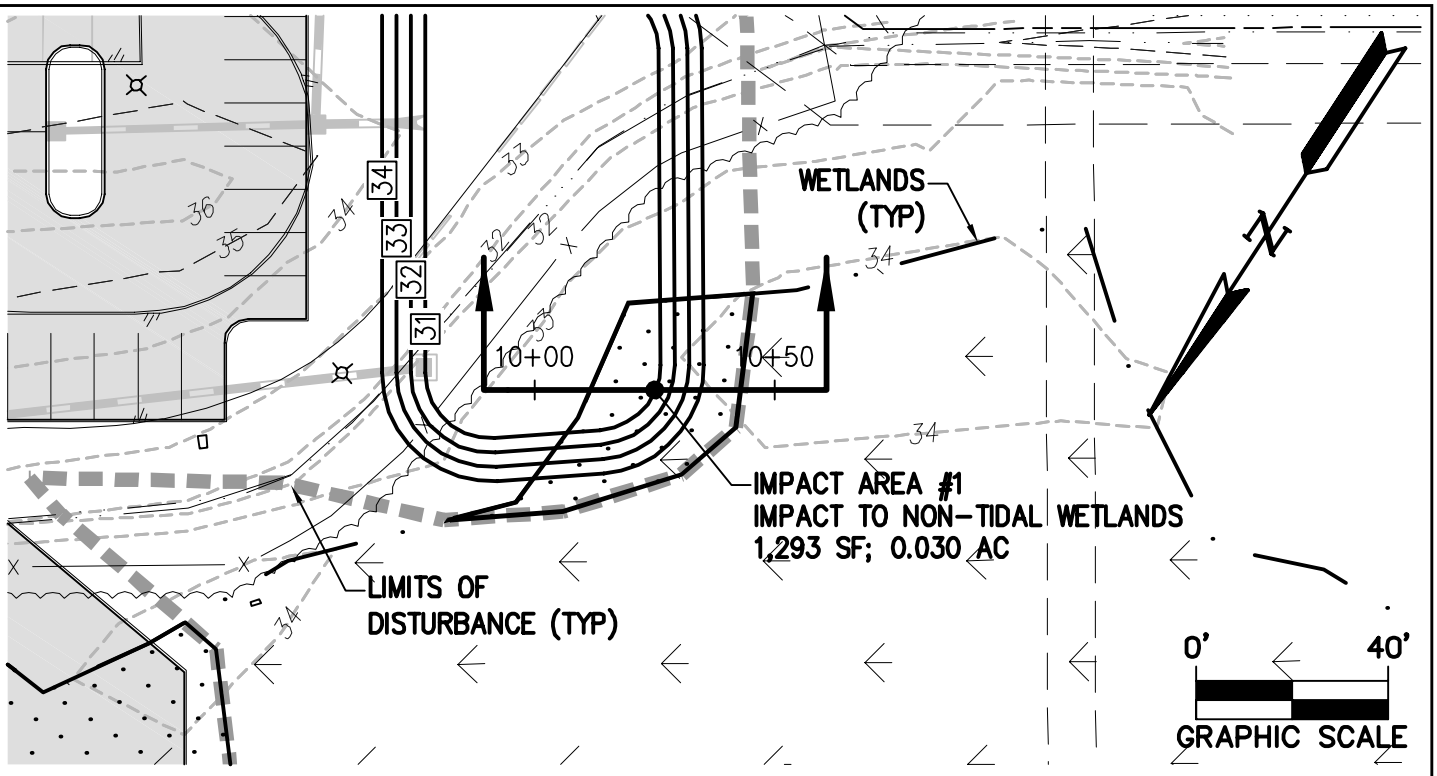

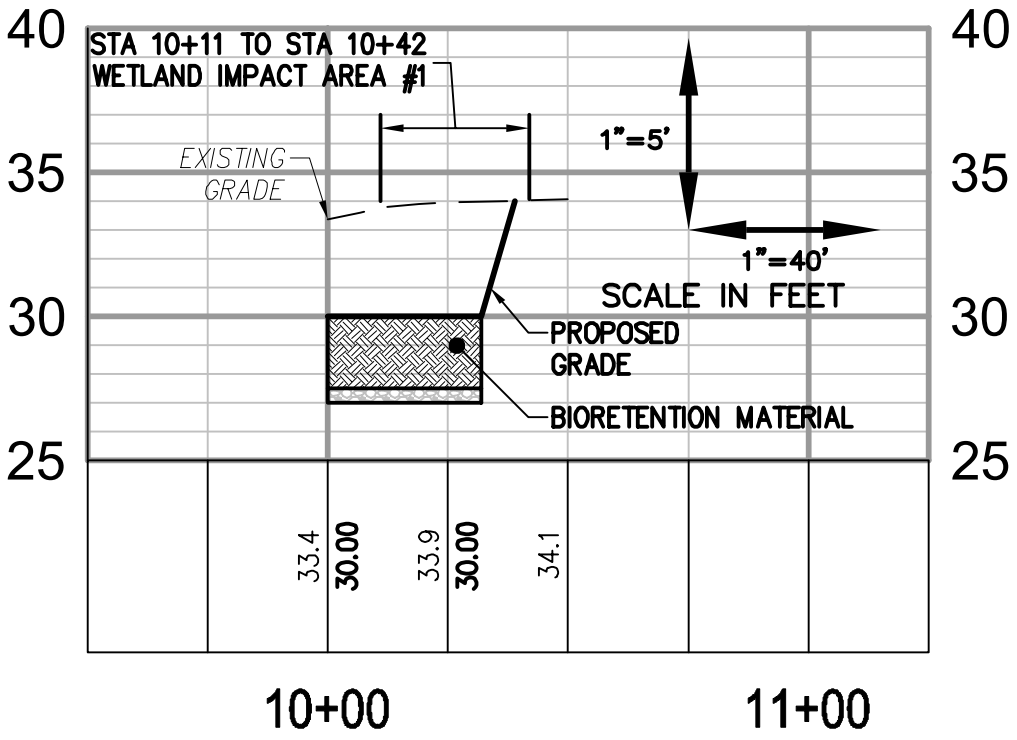

WETLANDS IMPACT AREA #1 EXHIBIT

SCOT CENTER RELOCATION

PATRICK HENRY DISTRICT NEWPORT NEWS VIRGINIA

Project Contacts:	GVC	Scale:	H: 1"=40' V: 1"=5'
Project Number:	W10420-00	Date:	05/31/16

AES
CONSULTING ENGINEERS
5248 Olde Towne Road, Suite 1
Williamsburg, Virginia 23188
Phone: (757) 253-0040
Fax: (757) 220-8994
www.aesva.com
Hampton Roads | Central Virginia | Middle Peninsula

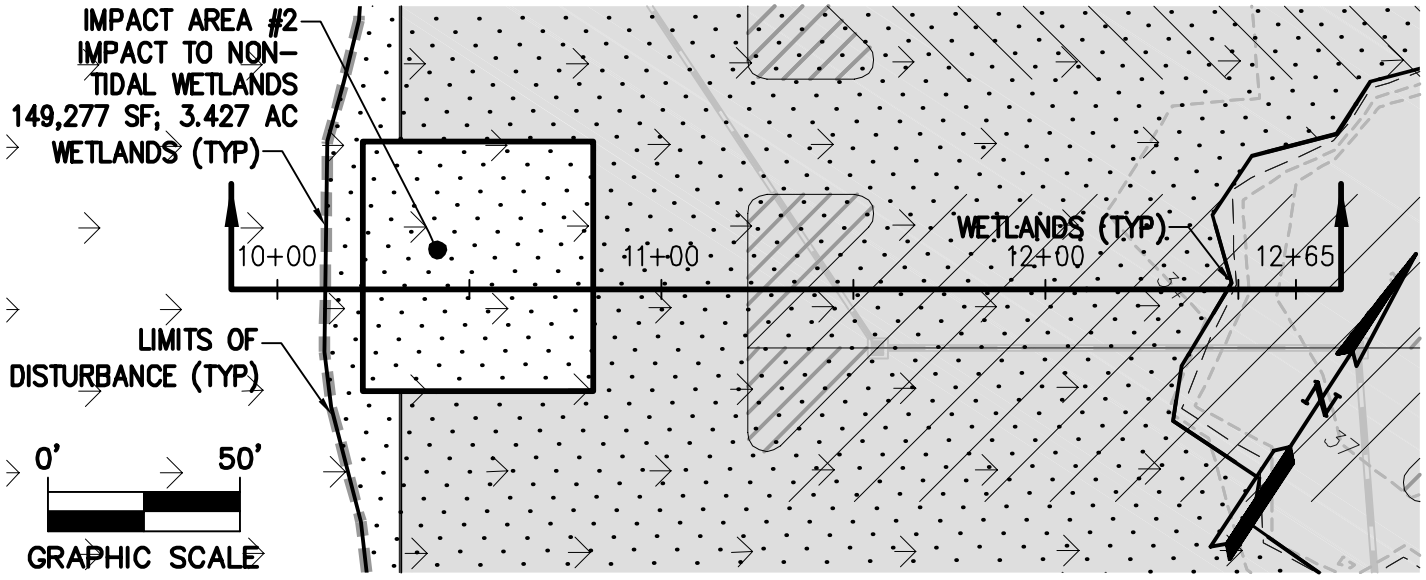

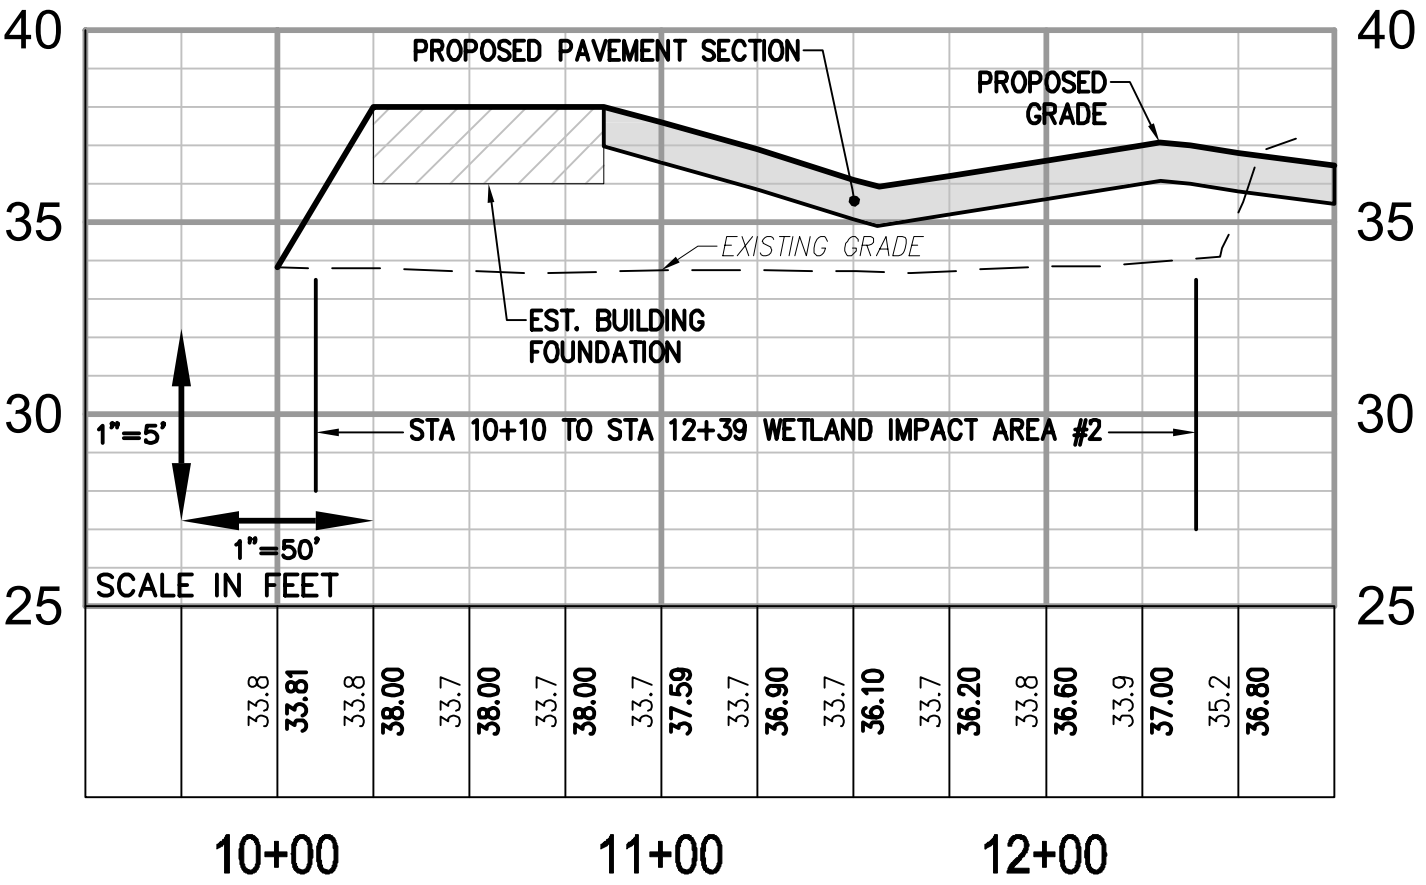

WETLANDS IMPACT AREA #2 EXHIBIT

SCOT CENTER RELOCATION

SHEET 1 OF 3

PATRICK HENRY DISTRICT NEWPORT NEWS VIRGINIA

Project Contacts:	GVC	Scale:	H: 1"=50' V: 1"=5'
Project Number:	W10420-00	Date:	05/31/16

AES
CONSULTING ENGINEERS
5248 Olde Towne Road, Suite 1
Williamsburg, Virginia 23188
Phone: (757) 253-0040
Fax: (757) 220-8994
www.aesva.com
Hampton Roads | Central Virginia | Middle Peninsula

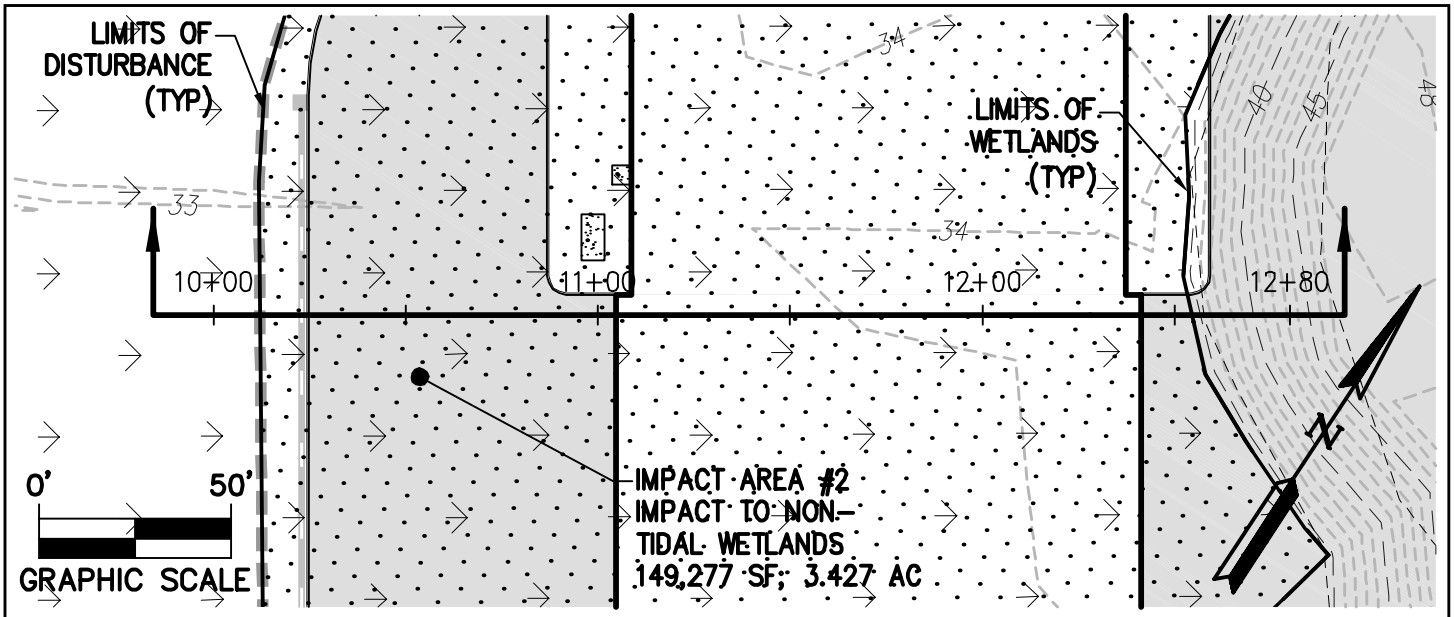

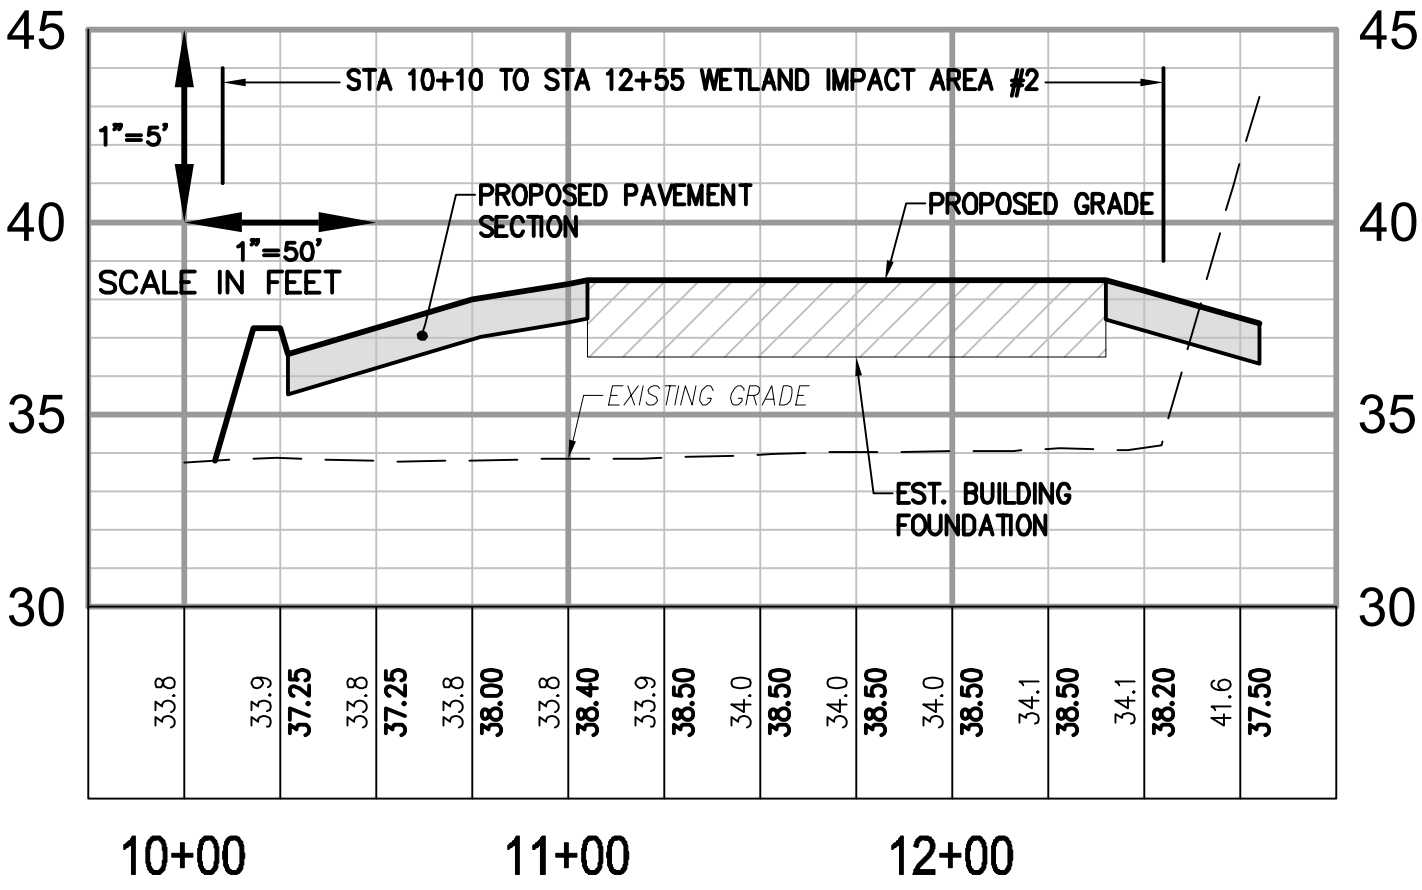

WETLANDS IMPACT AREA #2 EXHIBIT

SCOT CENTER RELOCATION

SHEET 2 OF 3

PATRICK HENRY DISTRICT NEWPORT NEWS VIRGINIA

Project Contacts:	GVC	Scale:	H: 1"=50' V: 1"=5'
Project Number:	W10420-00	Date:	05/31/16

AES
CONSULTING ENGINEERS
5248 Olde Towne Road, Suite 1
Williamsburg, Virginia 23188
Phone: (757) 253-0040
Fax: (757) 220-8994
www.aesva.com
Hampton Roads | Central Virginia | Middle Peninsula

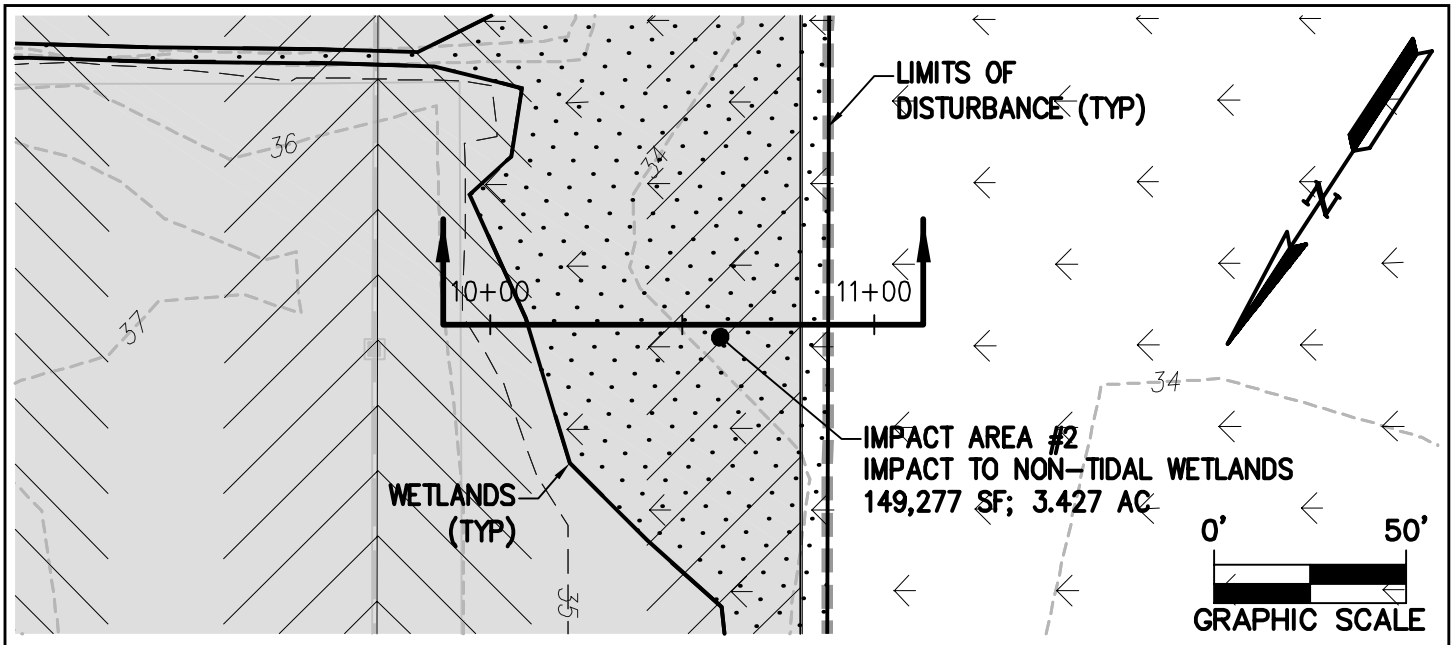

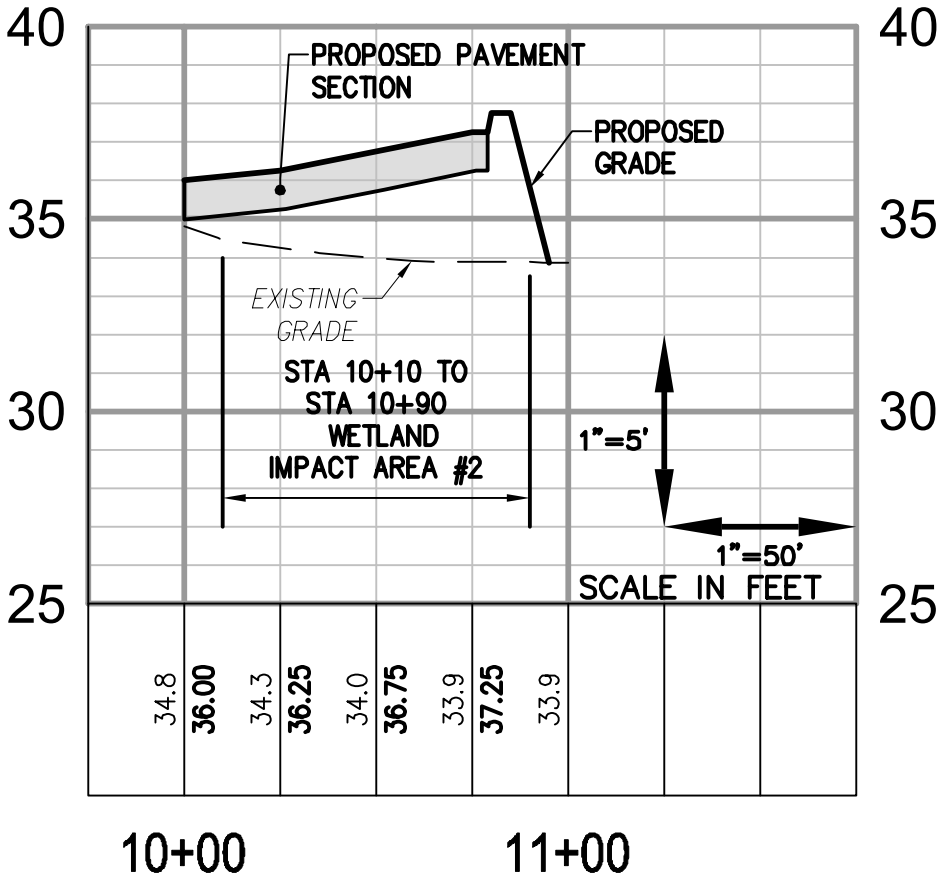

WETLANDS IMPACT AREA #2 EXHIBIT

SCOT CENTER RELOCATION

SHEET 3 OF 3

PATRICK HENRY DISTRICT NEWPORT NEWS VIRGINIA

Project Contacts:	GVC	Scale:	H: 1"=50' V: 1"=5'
Project Number:	W10420-00	Date:	05/31/16

AES
CONSULTING ENGINEERS
5248 Olde Towne Road, Suite 1
Williamsburg, Virginia 23188
Phone: (757) 253-0040
Fax: (757) 220-8994
www.aesva.com
Hampton Roads | Central Virginia | Middle Peninsula

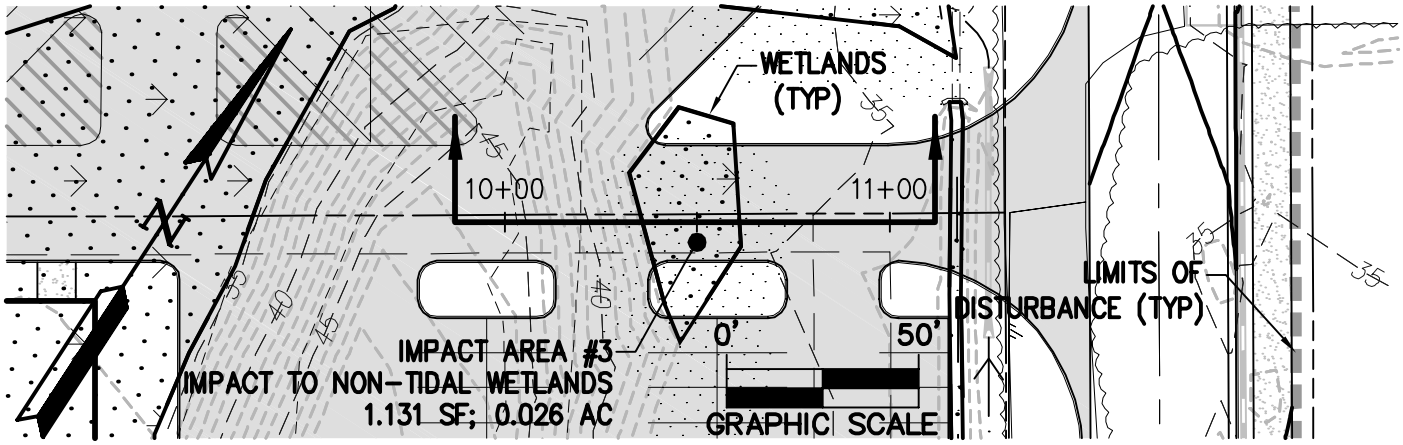

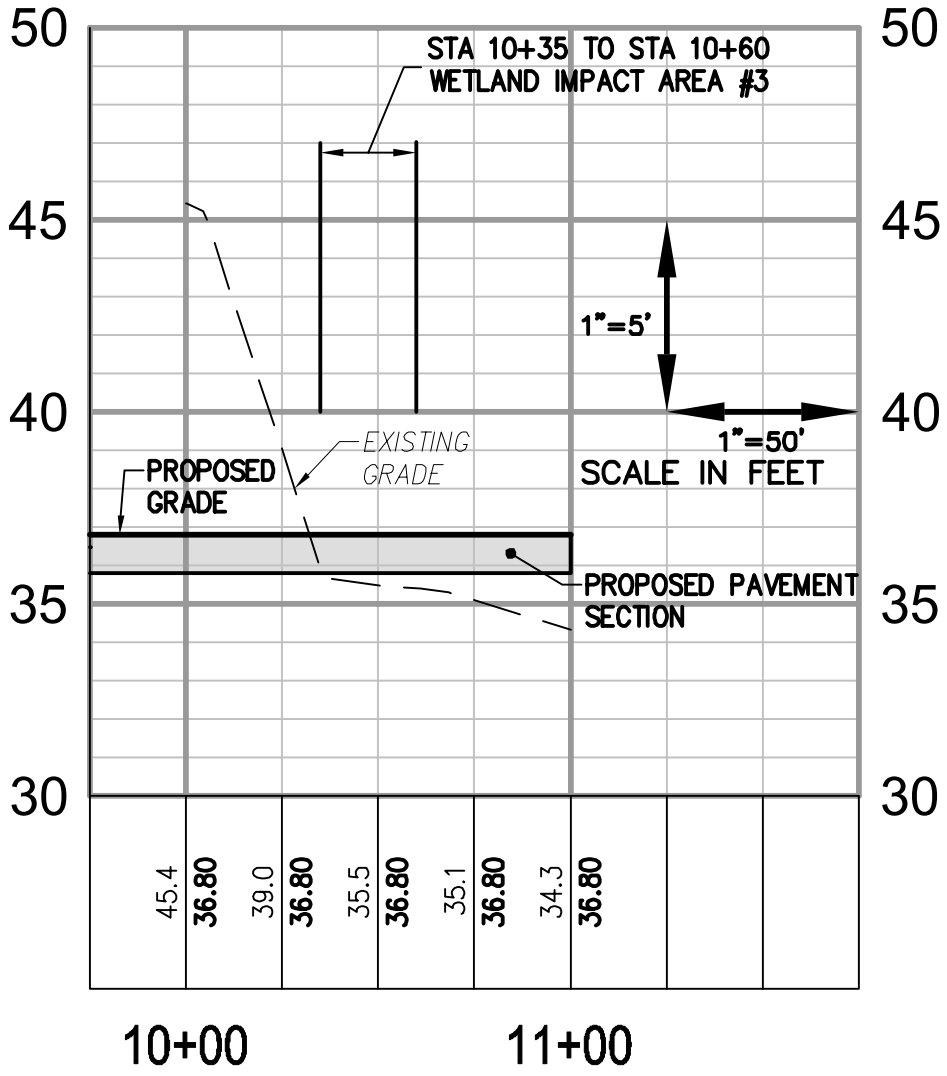

WETLANDS IMPACT AREA #3 EXHIBIT

SCOT CENTER RELOCATION

PATRICK HENRY DISTRICT NEWPORT NEWS VIRGINIA

Project Contacts:	GVC	Scale:	H: 1"=50' V: 1"=5'
Project Number:	W10420-00	Date:	05/31/16

AES
CONSULTING ENGINEERS
5248 Olde Towne Road, Suite 1
Williamsburg, Virginia 23188
Phone: (757) 253-0040
Fax: (757) 220-8994
www.aesva.com
Hampton Roads | Central Virginia | Middle Peninsula

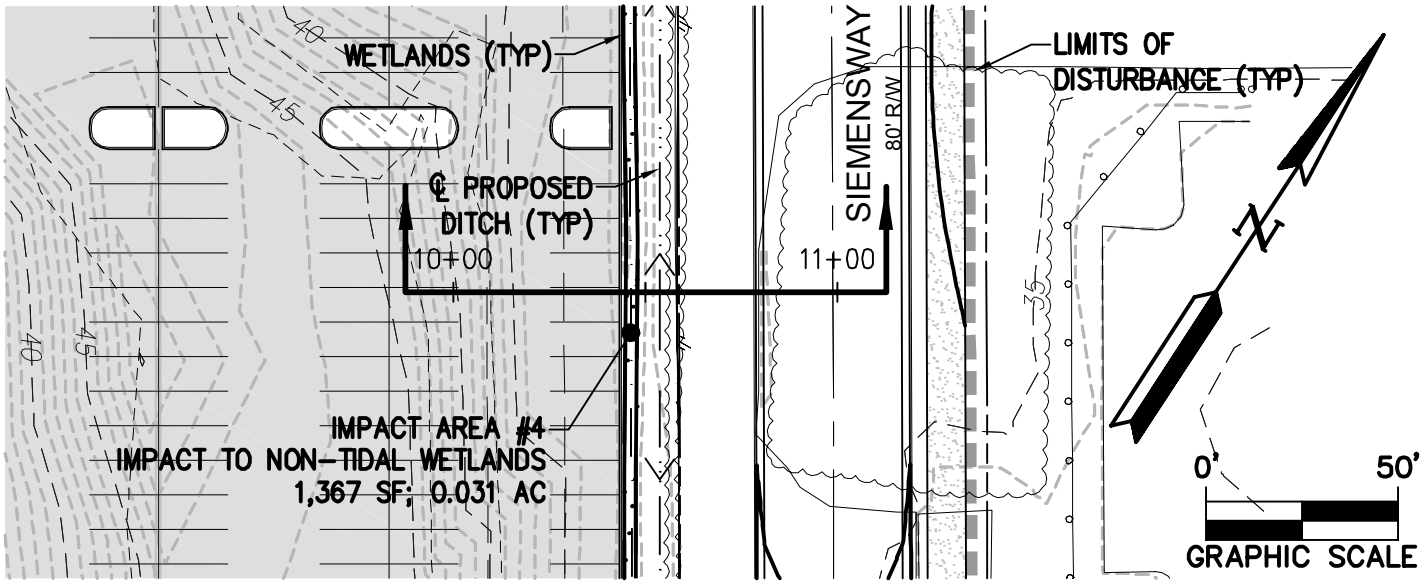

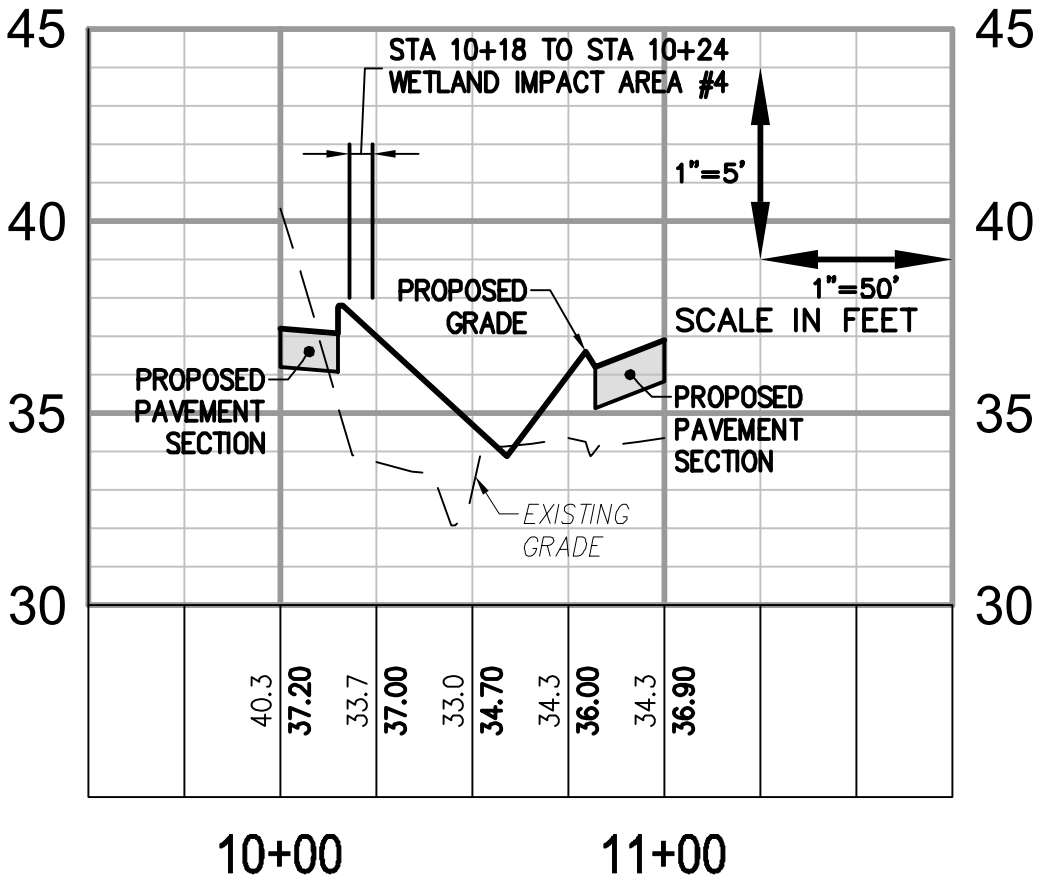

WETLANDS IMPACT AREA #4 EXHIBIT

SCOT CENTER RELOCATION

PATRICK HENRY DISTRICT NEWPORT NEWS VIRGINIA

Project Contacts:	GVC	Scale:	H: 1"=50' V: 1"=5'
Project Number:	W10420-00	Date:	05/31/16

AES
CONSULTING ENGINEERS
5248 Olde Towne Road, Suite 1
Williamsburg, Virginia 23188
Phone: (757) 253-0040
Fax: (757) 220-8994
www.aesva.com
Hampton Roads | Central Virginia | Middle Peninsula

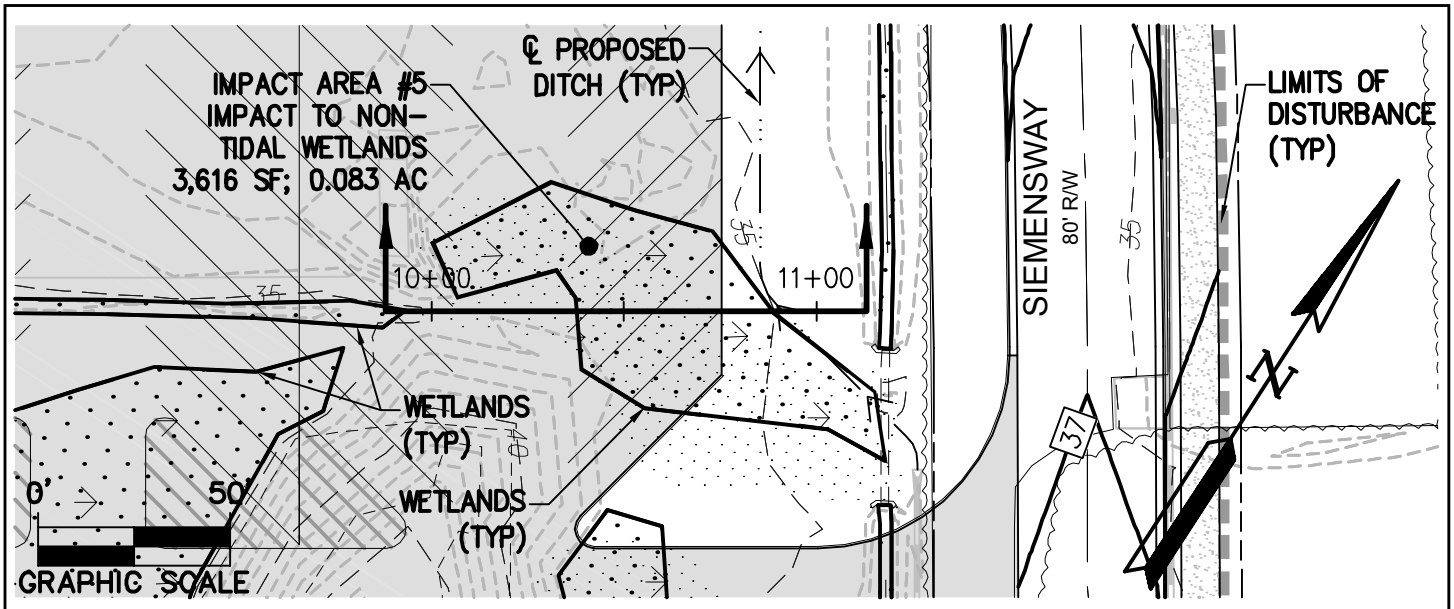

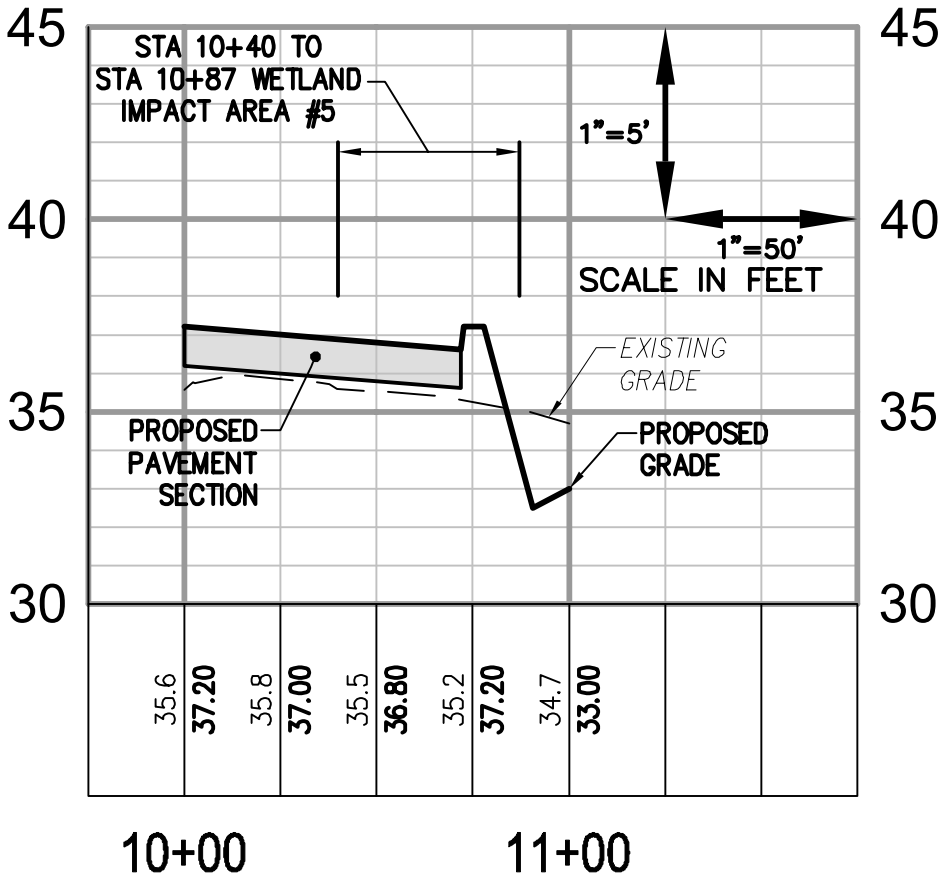

WETLANDS IMPACT AREA #5 EXHIBIT

SCOT CENTER RELOCATION

PATRICK HENRY DISTRICT NEWPORT NEWS VIRGINIA

Project Contacts:	GVC	Scale:	H: 1"=50' V: 1"=5'
Project Number:	W10420-00	Date:	05/31/16

AES
CONSULTING ENGINEERS
5248 Olde Towne Road, Suite 1
Williamsburg, Virginia 23188
Phone: (757) 253-0040
Fax: (757) 220-8994
www.aesva.com
Hampton Roads | Central Virginia | Middle Peninsula

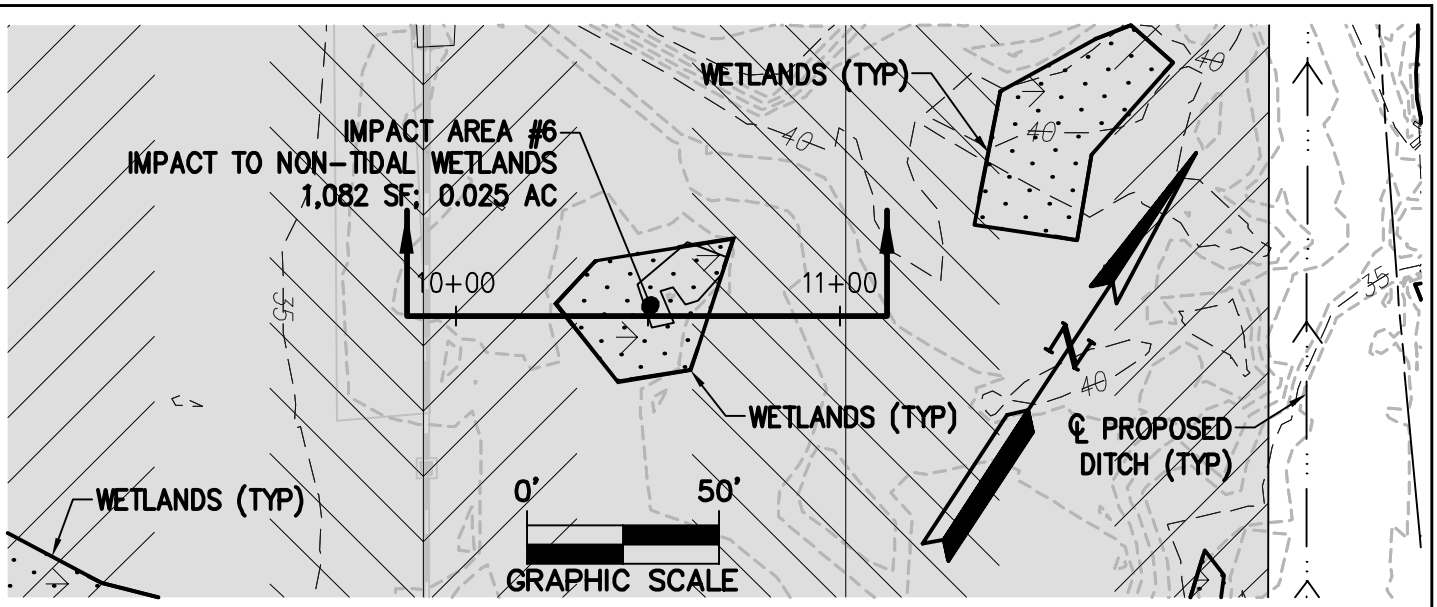

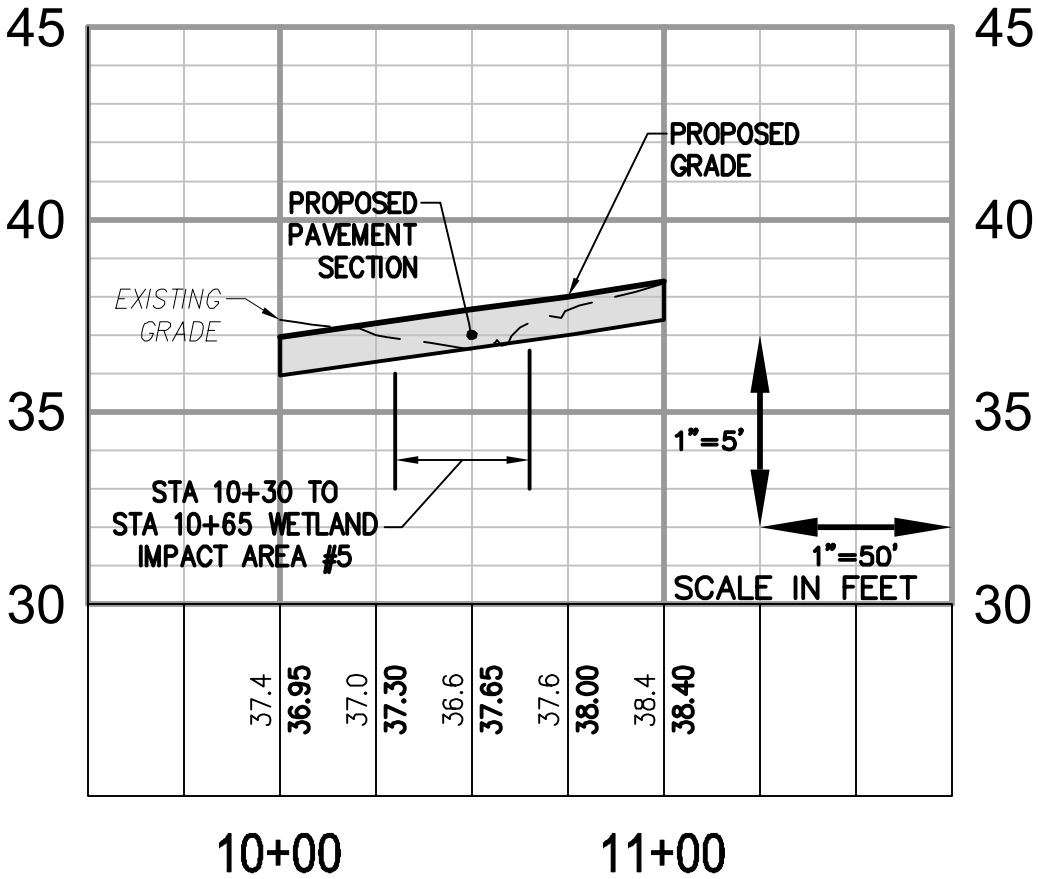

WETLANDS IMPACT AREA #6 EXHIBIT

SCOT CENTER RELOCATION

PATRICK HENRY DISTRICT NEWPORT NEWS VIRGINIA

Project Contacts:	GVC	Scale:	H: 1"=50' V: 1"=5'
Project Number:	W10420-00	Date:	05/31/16

AES
CONSULTING ENGINEERS
5248 Olde Towne Road, Suite 1
Williamsburg, Virginia 23188
Phone: (757) 253-0040
Fax: (757) 220-8994
www.aesva.com
Hampton Roads | Central Virginia | Middle Peninsula

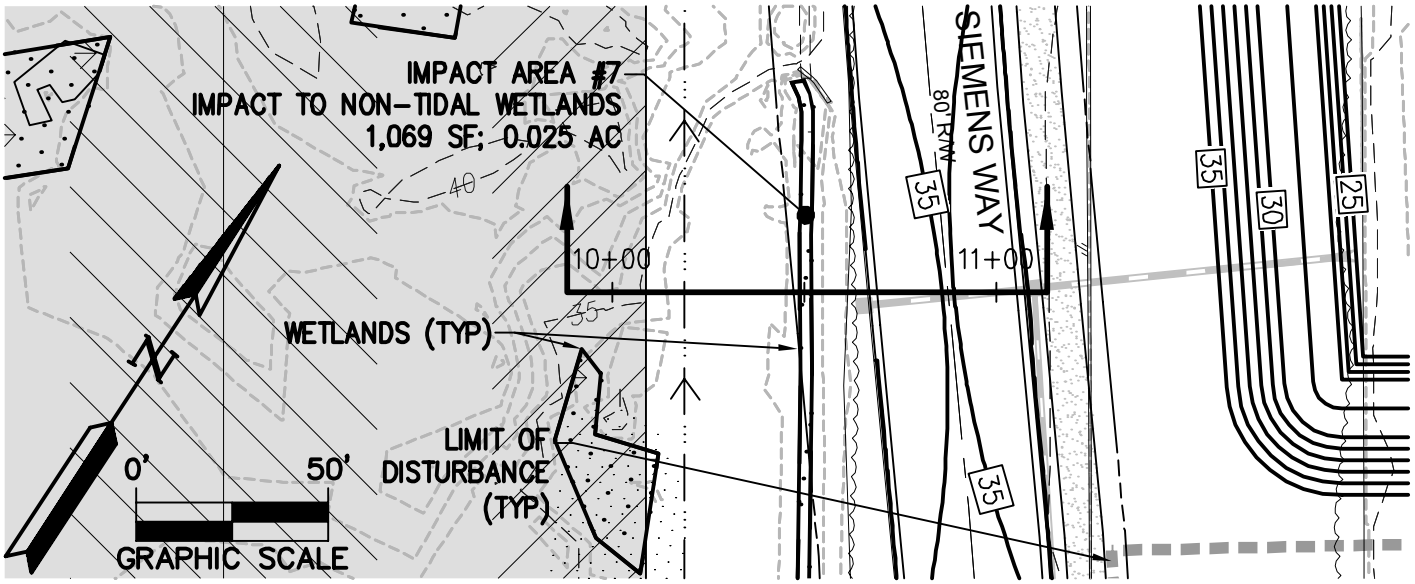

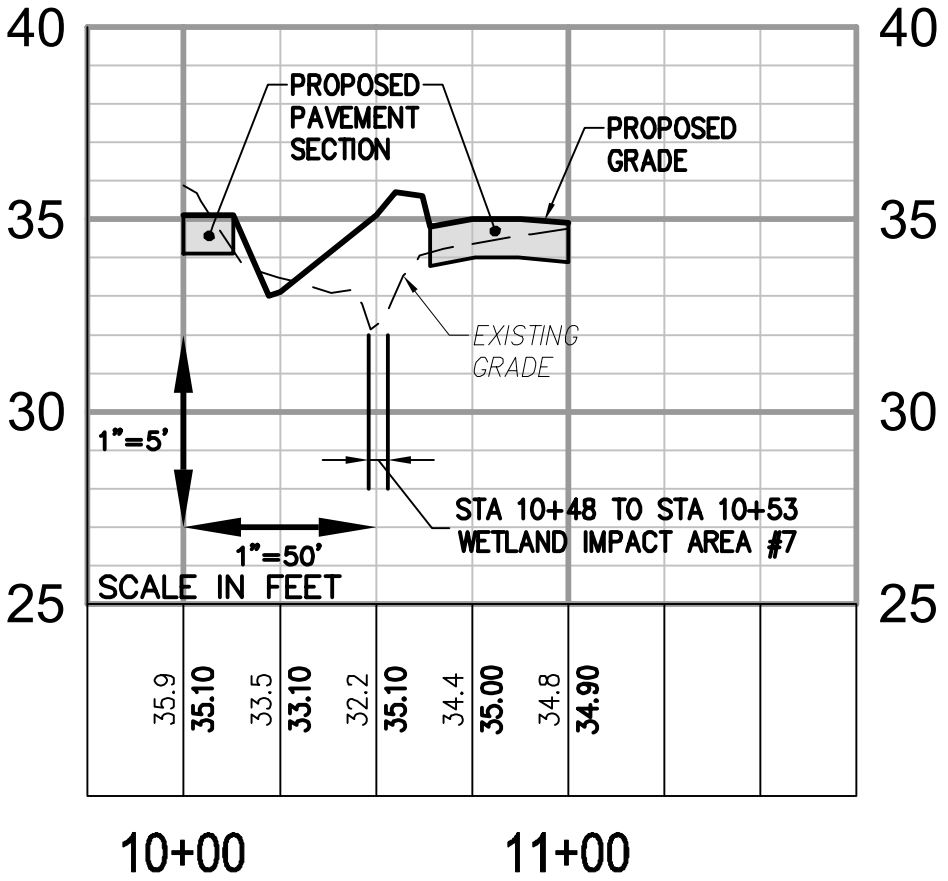

WETLANDS IMPACT AREA #7 EXHIBIT

SCOT CENTER RELOCATION

PATRICK HENRY DISTRICT NEWPORT NEWS VIRGINIA

Project Contacts:	GVC	Scale:	H: 1"=50' V: 1"=5'
Project Number:	W10420-00	Date:	05/31/16

AES
CONSULTING ENGINEERS
5248 Olde Towne Road, Suite 1
Williamsburg, Virginia 23188
Phone: (757) 253-0040
Fax: (757) 220-8994
www.aesva.com
Hampton Roads | Central Virginia | Middle Peninsula

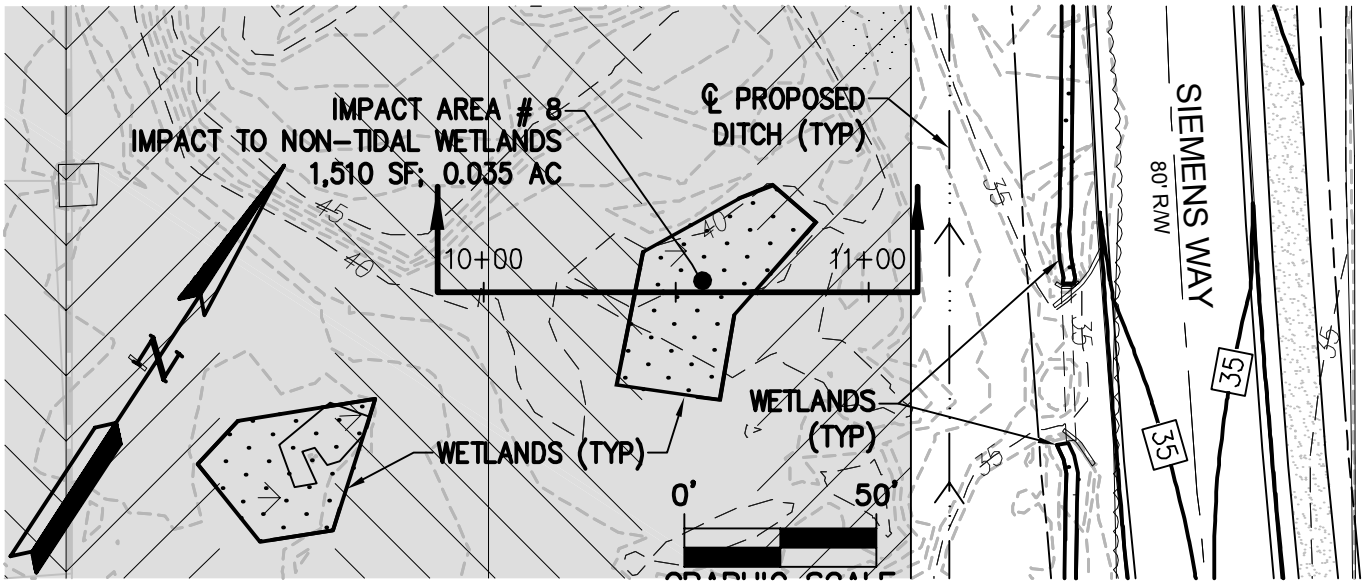

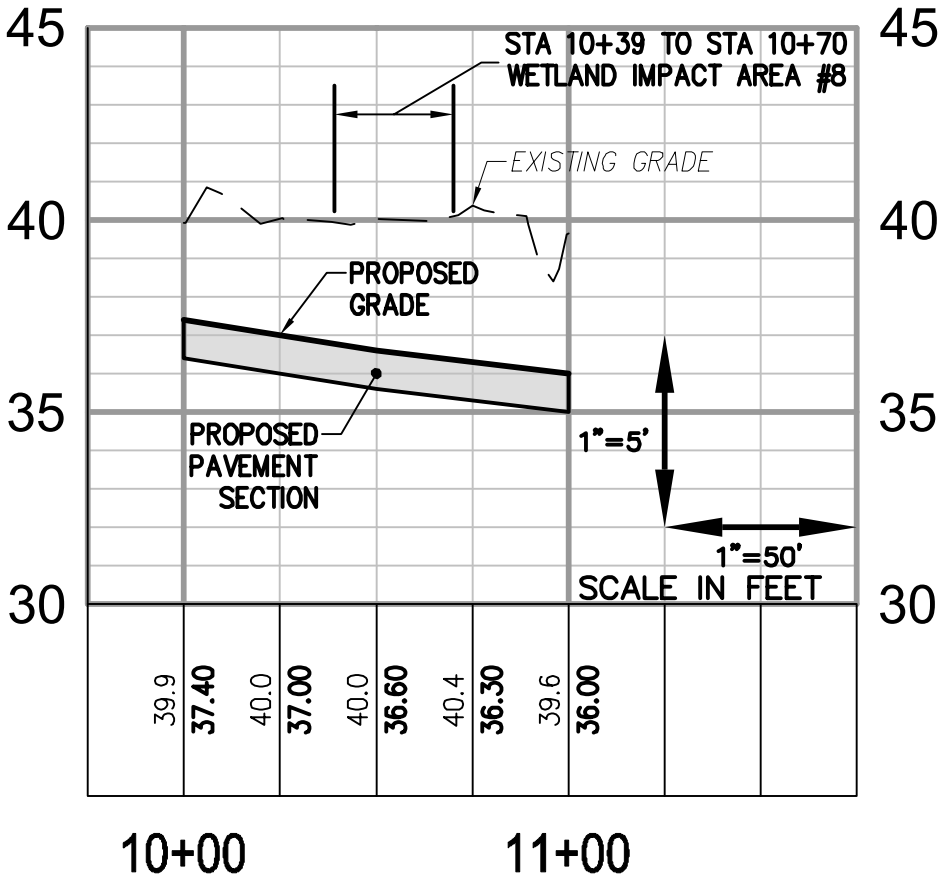

WETLANDS IMPACT AREA #8 EXHIBIT

SCOT CENTER RELOCATION

PATRICK HENRY DISTRICT NEWPORT NEWS VIRGINIA

Project Contacts:	GVC	Scale:	H: 1"=50' V: 1"=5'
Project Number:	W10420-00	Date:	05/31/16

AES
CONSULTING ENGINEERS
5248 Olde Towne Road, Suite 1
Williamsburg, Virginia 23188
Phone: (757) 253-0040
Fax: (757) 220-8994
www.aesva.com
Hampton Roads | Central Virginia | Middle Peninsula

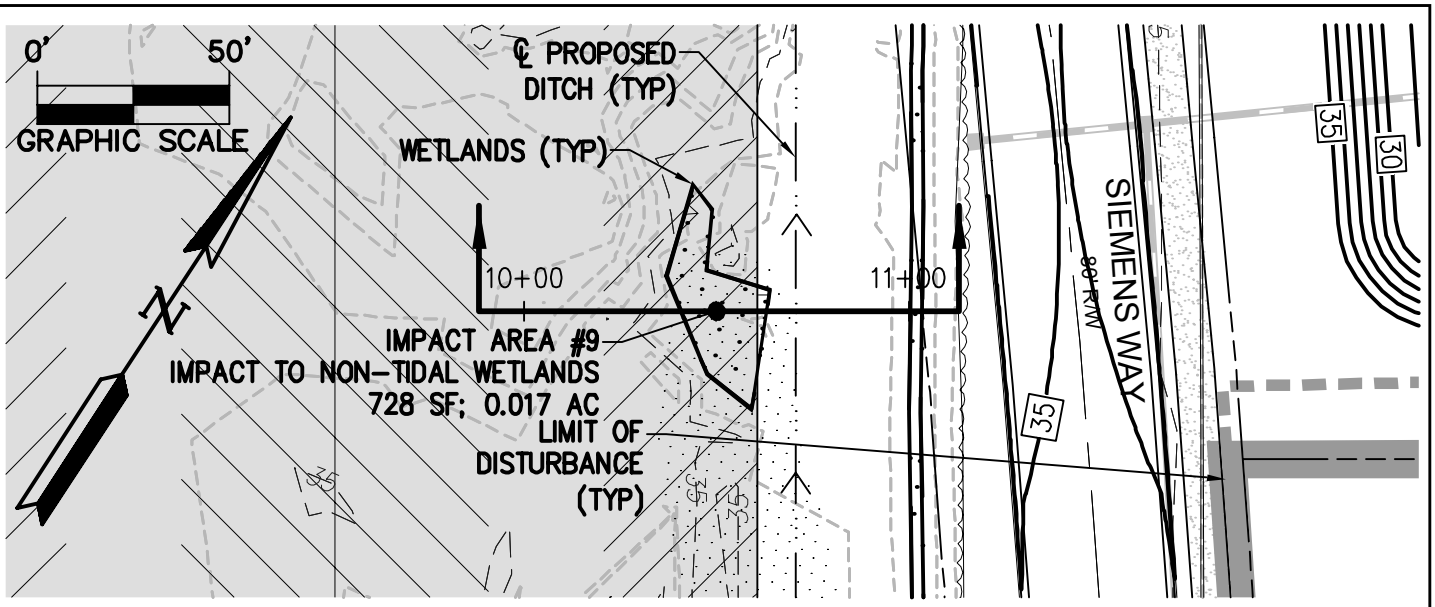

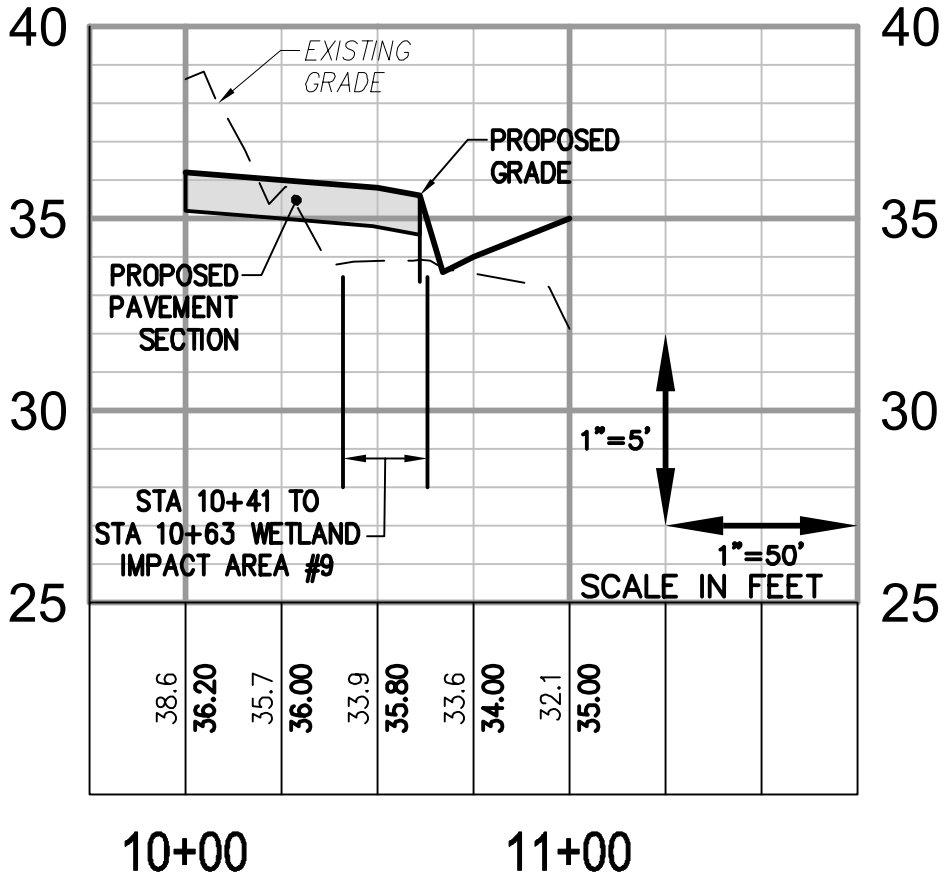

WETLANDS IMPACT AREA #9 EXHIBIT

SCOT CENTER RELOCATION

PATRICK HENRY DISTRICT NEWPORT NEWS VIRGINIA

Project Contacts:	GVC	Scale:	H: 1"=50' V: 1"=5'
Project Number:	W10420-00	Date:	05/31/16

AES
CONSULTING ENGINEERS
5248 Olde Towne Road, Suite 1
Williamsburg, Virginia 23188
Phone: (757) 253-0040
Fax: (757) 220-8994
www.aesva.com
Hampton Roads | Central Virginia | Middle Peninsula

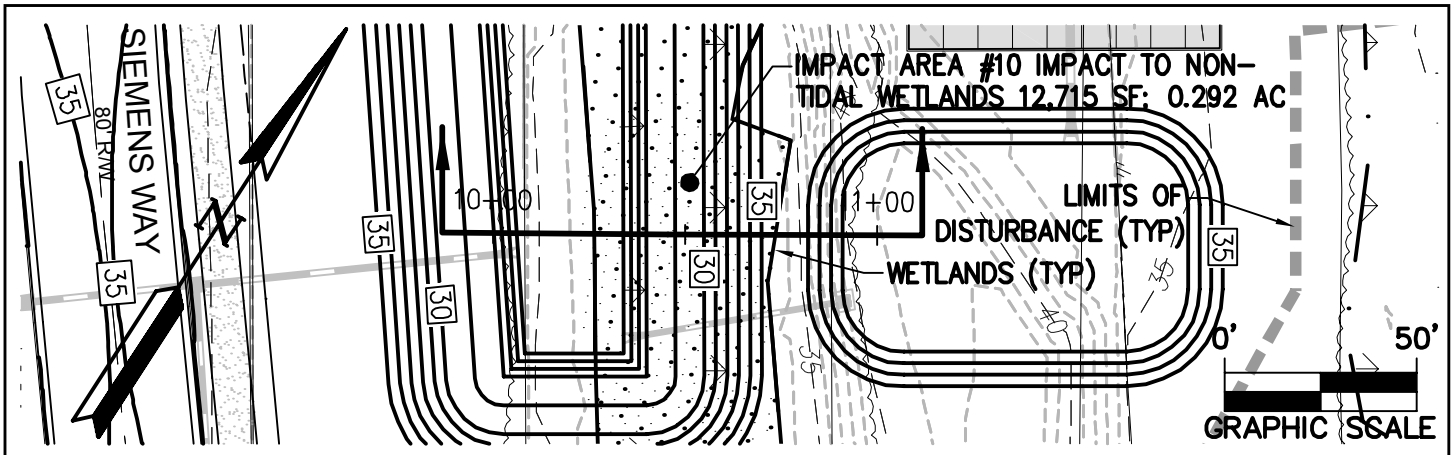

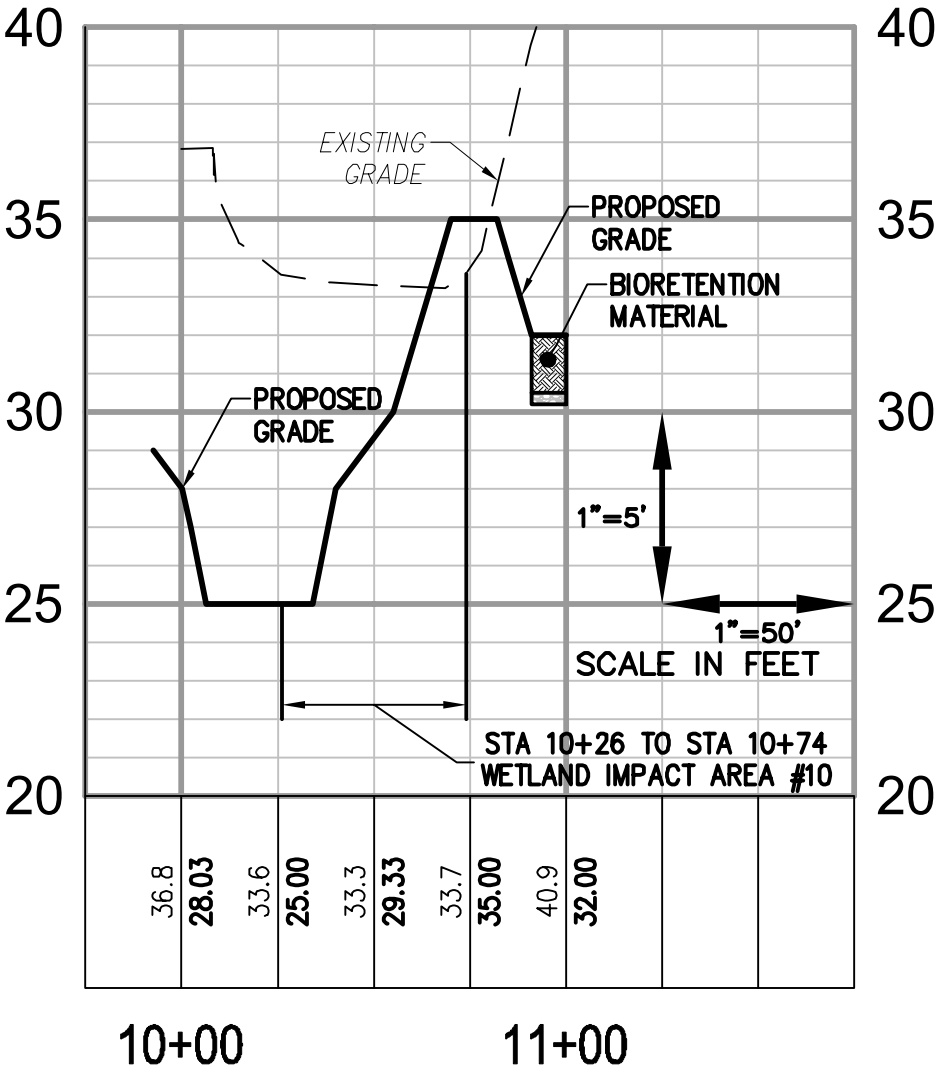

WETLANDS IMPACT AREA #10 EXHIBIT

SCOT CENTER RELOCATION

SHEET 1 OF 2

PATRICK HENRY DISTRICT NEWPORT NEWS VIRGINIA

Project Contacts:	GVC	Scale:	H: 1"=50' V: 1"=5'
Project Number:	W10420-00	Date:	05/31/16

AES
CONSULTING ENGINEERS
5248 Olde Towne Road, Suite 1
Williamsburg, Virginia 23188
Phone: (757) 253-0040
Fax: (757) 220-8994
www.aesva.com
Hampton Roads | Central Virginia | Middle Peninsula

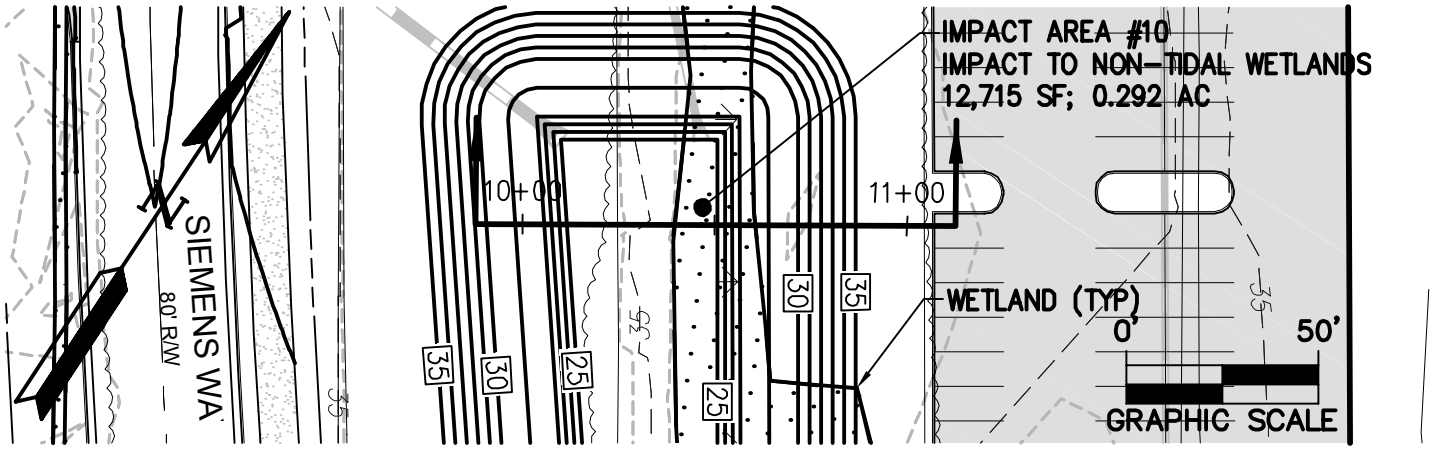

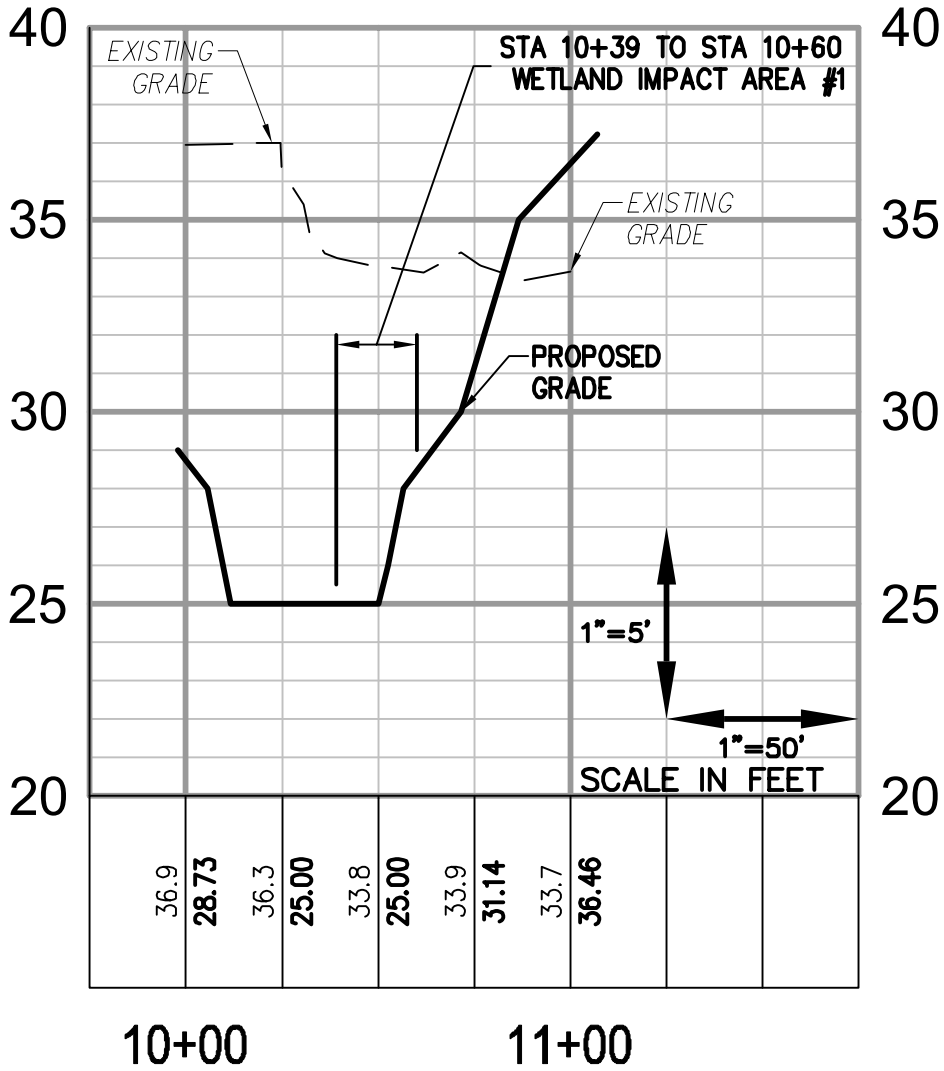

WETLANDS IMPACT AREA #10 EXHIBIT

SCOT CENTER RELOCATION

SHEET 2 OF 2

PATRICK HENRY DISTRICT NEWPORT NEWS VIRGINIA

Project Contacts:	GVC	Scale:	H: 1"=50' V: 1"=5'
Project Number:	W10420-00	Date:	05/31/16

AES
CONSULTING ENGINEERS
5248 Olde Towne Road, Suite 1
Williamsburg, Virginia 23188
Phone: (757) 253-0040
Fax: (757) 220-8994
www.aesva.com
Hampton Roads | Central Virginia | Middle Peninsula

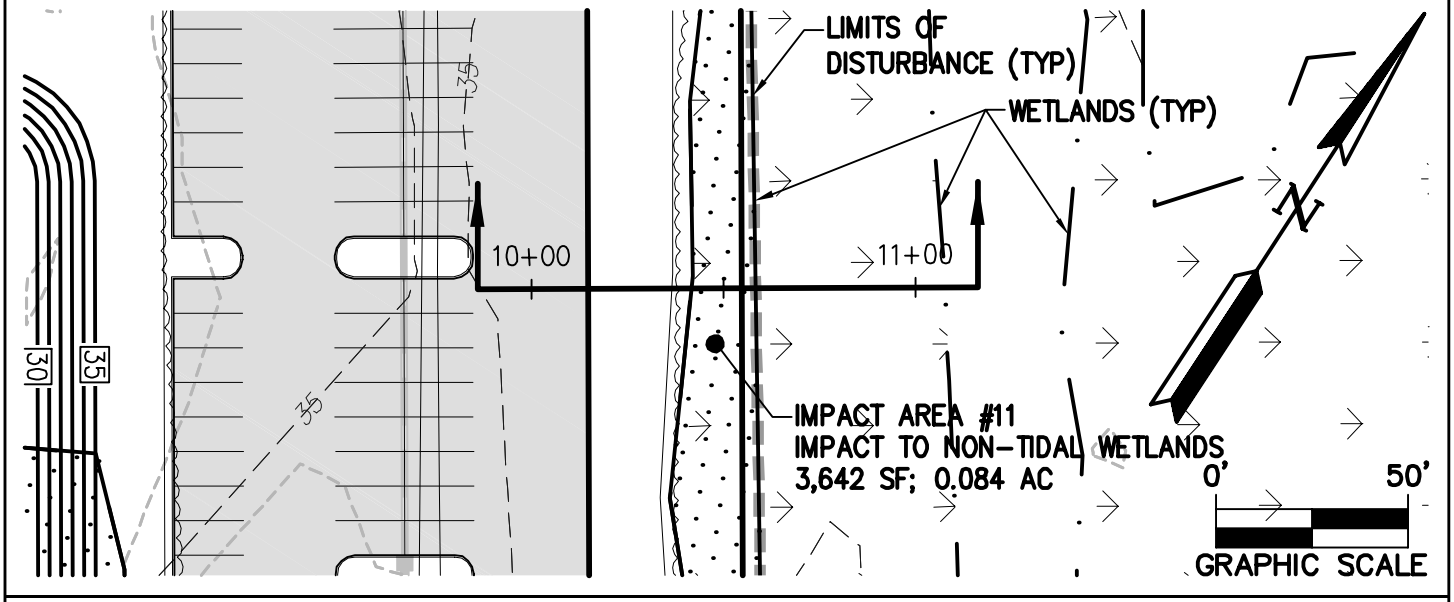

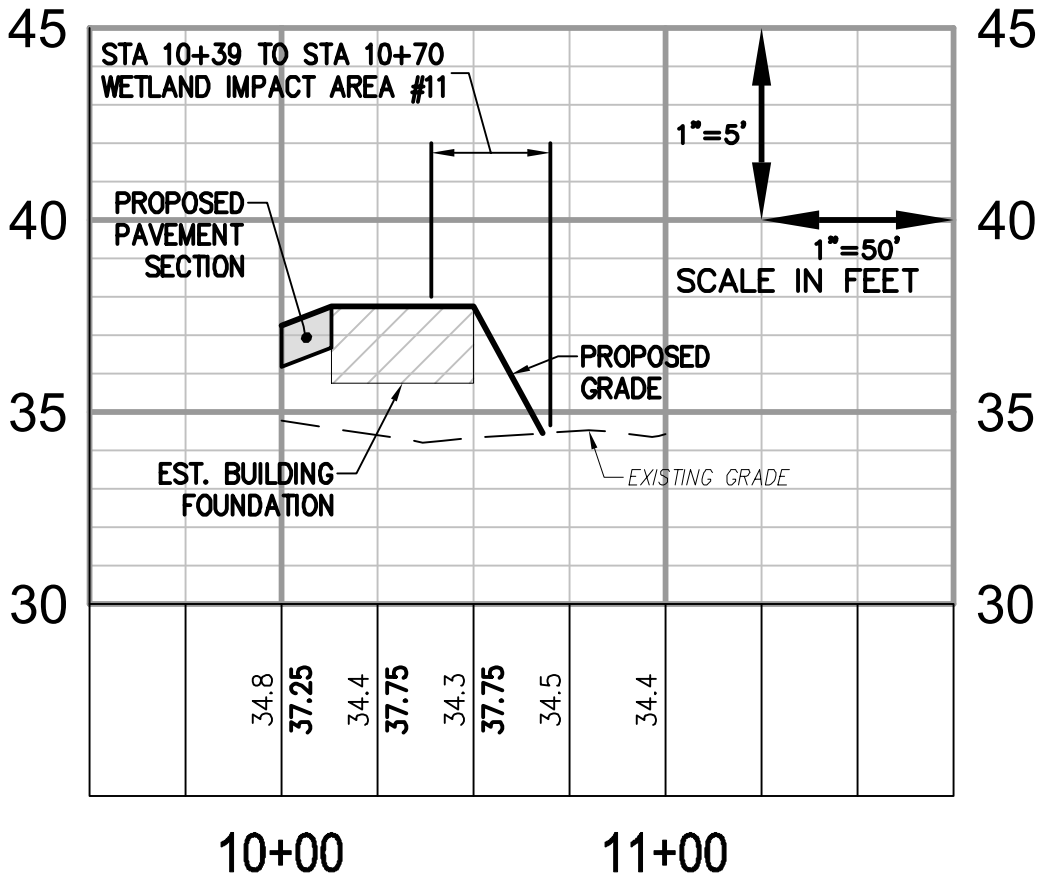

WETLANDS IMPACT AREA #11 EXHIBIT

SCOT CENTER RELOCATION

PATRICK HENRY DISTRICT NEWPORT NEWS VIRGINIA

Project Contacts:	GVC	Scale:	H: 1"=50' V: 1"=5'
Project Number:	W10420-00	Date:	05/31/16

AES
CONSULTING ENGINEERS
5248 Olde Towne Road, Suite 1
Williamsburg, Virginia 23188
Phone: (757) 253-0040
Fax: (757) 220-8994
www.aesva.com
Hampton Roads | Central Virginia | Middle Peninsula

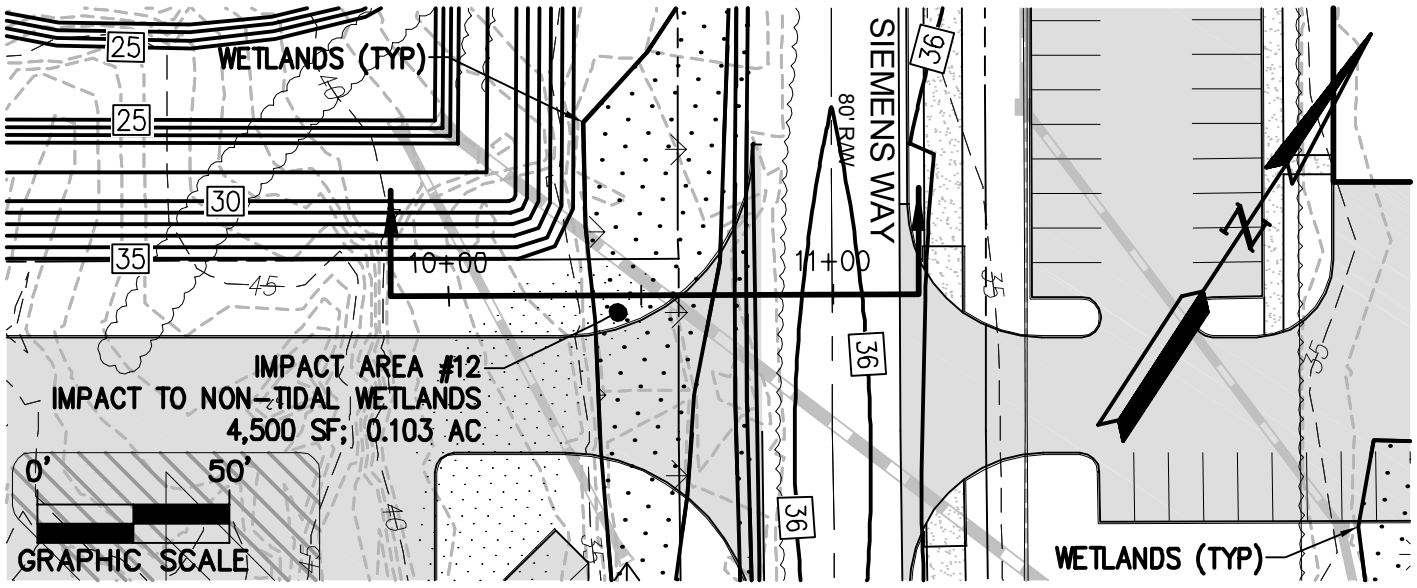

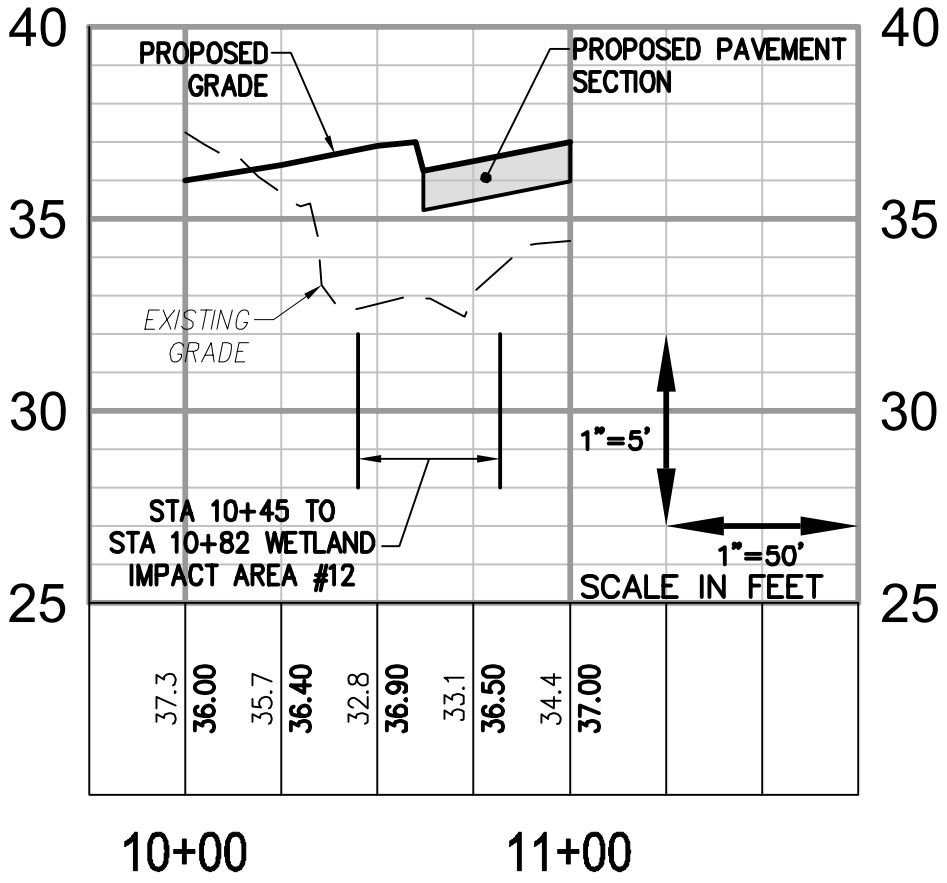

WETLANDS IMPACT AREA #12 EXHIBIT

SCOT CENTER RELOCATION

PATRICK HENRY DISTRICT NEWPORT NEWS VIRGINIA

Project Contacts:	GVC	Scale:	H: 1"=50' V: 1"=5'
Project Number:	W10420-00	Date:	05/31/16

AES
CONSULTING ENGINEERS
5248 Olde Towne Road, Suite 1
Williamsburg, Virginia 23188
Phone: (757) 253-0040
Fax: (757) 220-8994
www.aesva.com
Hampton Roads | Central Virginia | Middle Peninsula

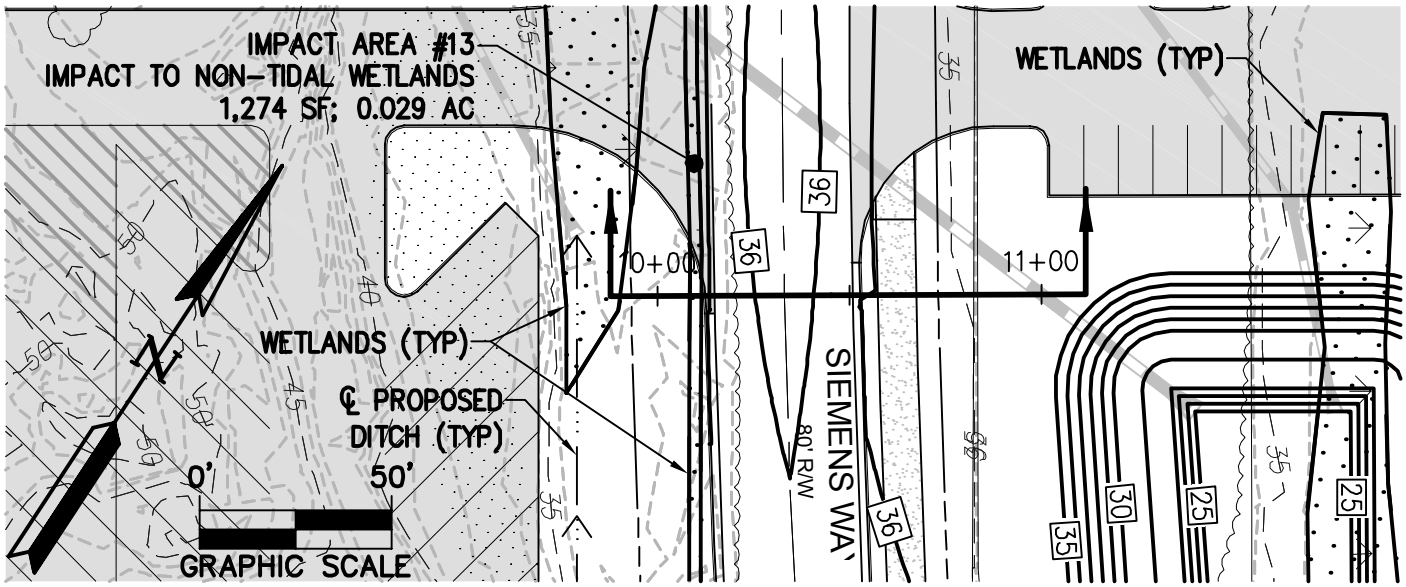

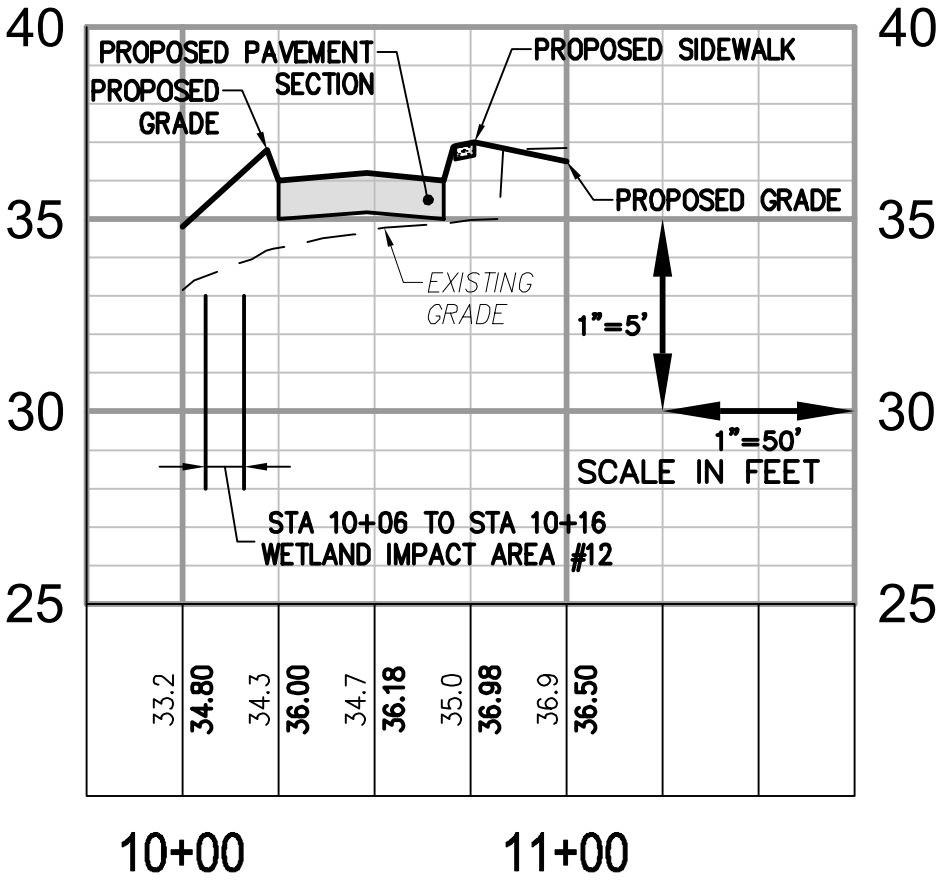

WETLANDS IMPACT AREA #13 EXHIBIT

SCOT CENTER RELOCATION

PATRICK HENRY DISTRICT NEWPORT NEWS VIRGINIA

Project Contacts:	GVC	Scale:	H: 1"=50' V: 1"=5'
Project Number:	W10420-00	Date:	05/31/16

AES
CONSULTING ENGINEERS
5248 Olde Towne Road, Suite 1
Williamsburg, Virginia 23188
Phone: (757) 253-0040
Fax: (757) 220-8994
www.aesva.com
Hampton Roads | Central Virginia | Middle Peninsula

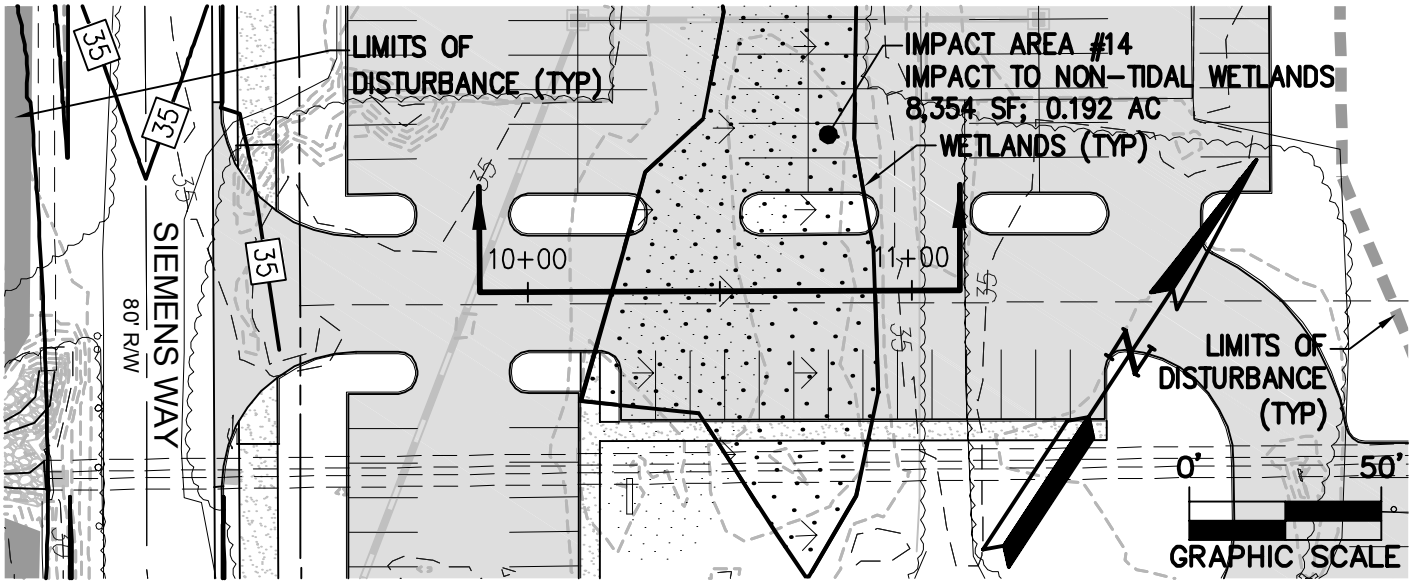

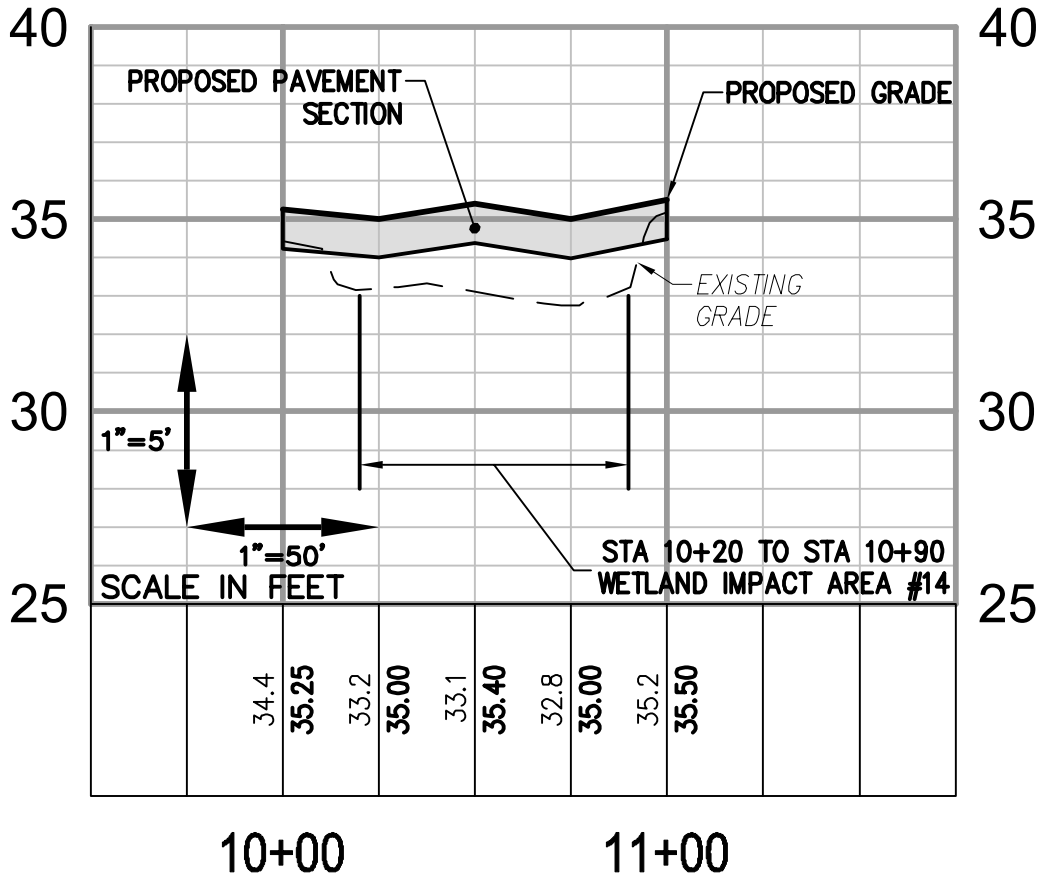

WETLANDS IMPACT AREA #14 EXHIBIT

SCOT CENTER RELOCATION

PATRICK HENRY DISTRICT NEWPORT NEWS VIRGINIA

Project Contacts:	GVC	Scale:	H: 1"=50' V: 1"=5'
Project Number:	W10420-00	Date:	05/31/16

AES
CONSULTING ENGINEERS
5248 Olde Towne Road, Suite 1
Williamsburg, Virginia 23188
Phone: (757) 253-0040
Fax: (757) 220-8994
www.aesva.com
Hampton Roads | Central Virginia | Middle Peninsula