



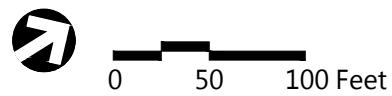

IMPACT AREAS	
	DREDGING BELOW MLW TOTAL 1.51 AC
	DREDGING BETWEEN MLW & MHW TOTAL 0.10 AC
	EXCAVATION ABOVE MHW TOTAL 0.13 AC
	FILL BELOW MLW TOTAL 0.10 AC
	FILL BETWEEN MLW & MHW TOTAL 0.38 AC
	VEGETATED WETLANDS TOTAL 640 SF

IMPACT AREAS	
	ESTUARINE EMERGENT WETLAND: TOTAL 1,360 SF
	PUB 0.56 AC
	PFO 0.28 AC
	PEM 0.02 AC

WETLAND MITIGATION	
	WETLAND CREATION TOTAL 2,150 SF

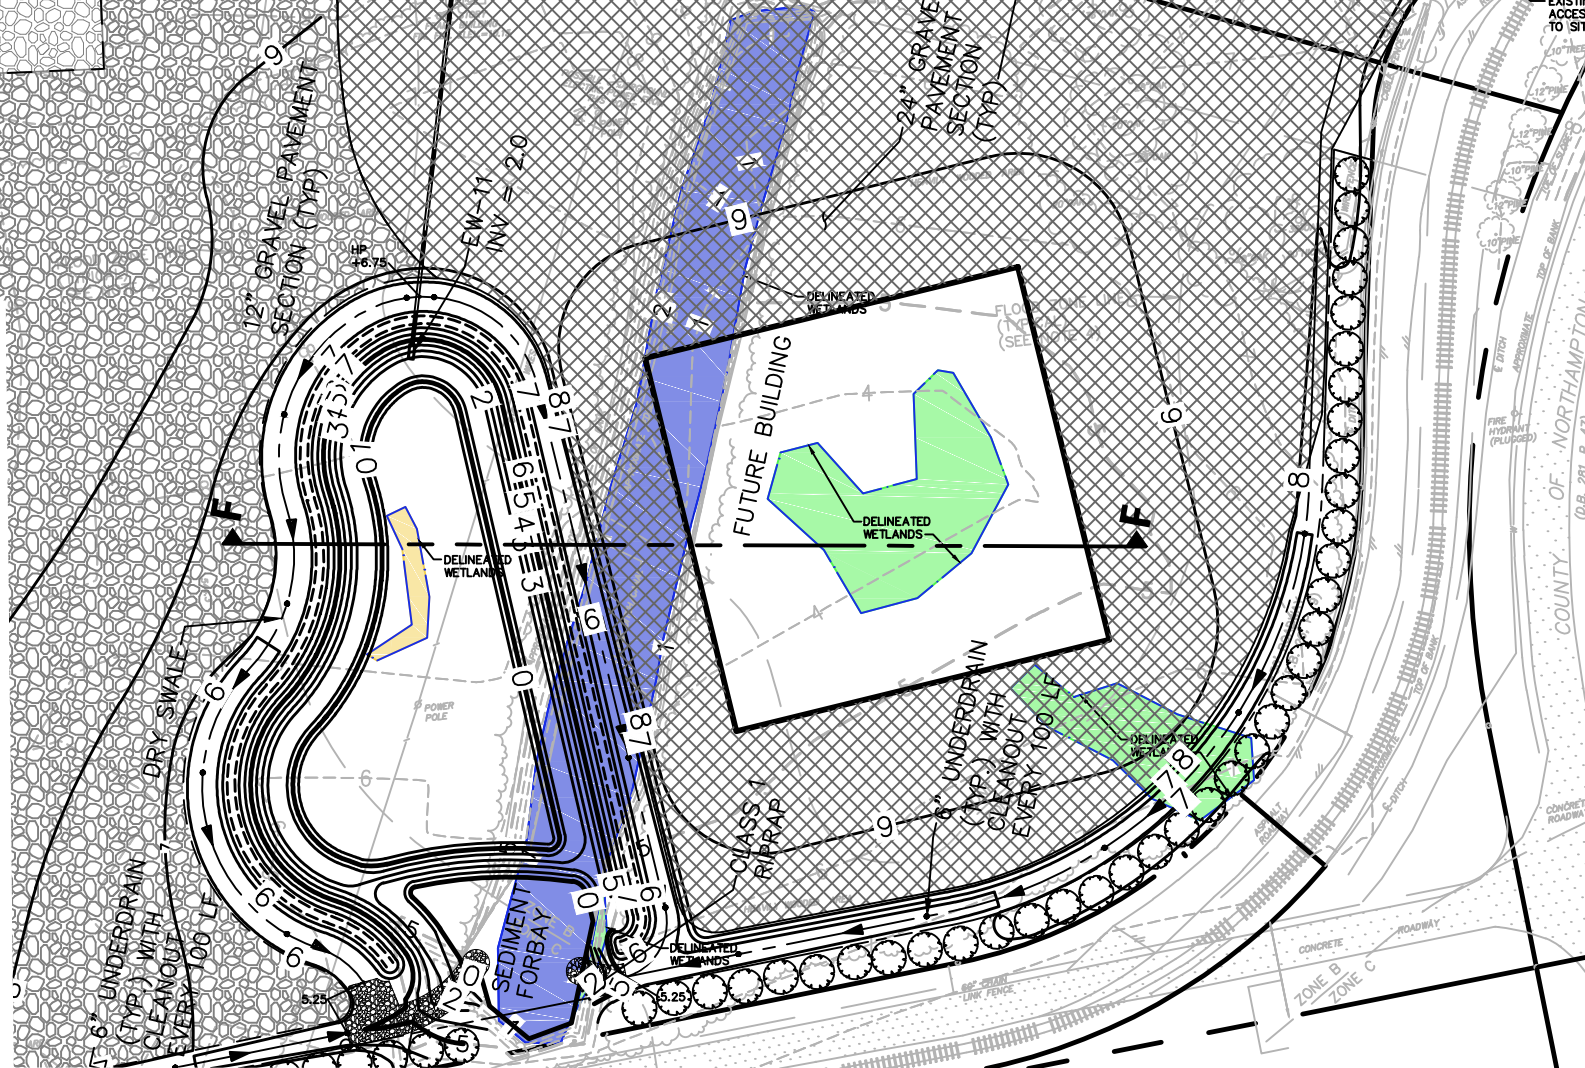

Cape Harbor Holdings LLC. Marine Terminal & Boat Yard Project Location

Source: **VHB**
Prepared for: **Report**
Date: **8/9-2017**

COASTAL
Design & Construction, Inc.
P.O. Box 650, Gloucester, Virginia 23061
804-693-4158

