




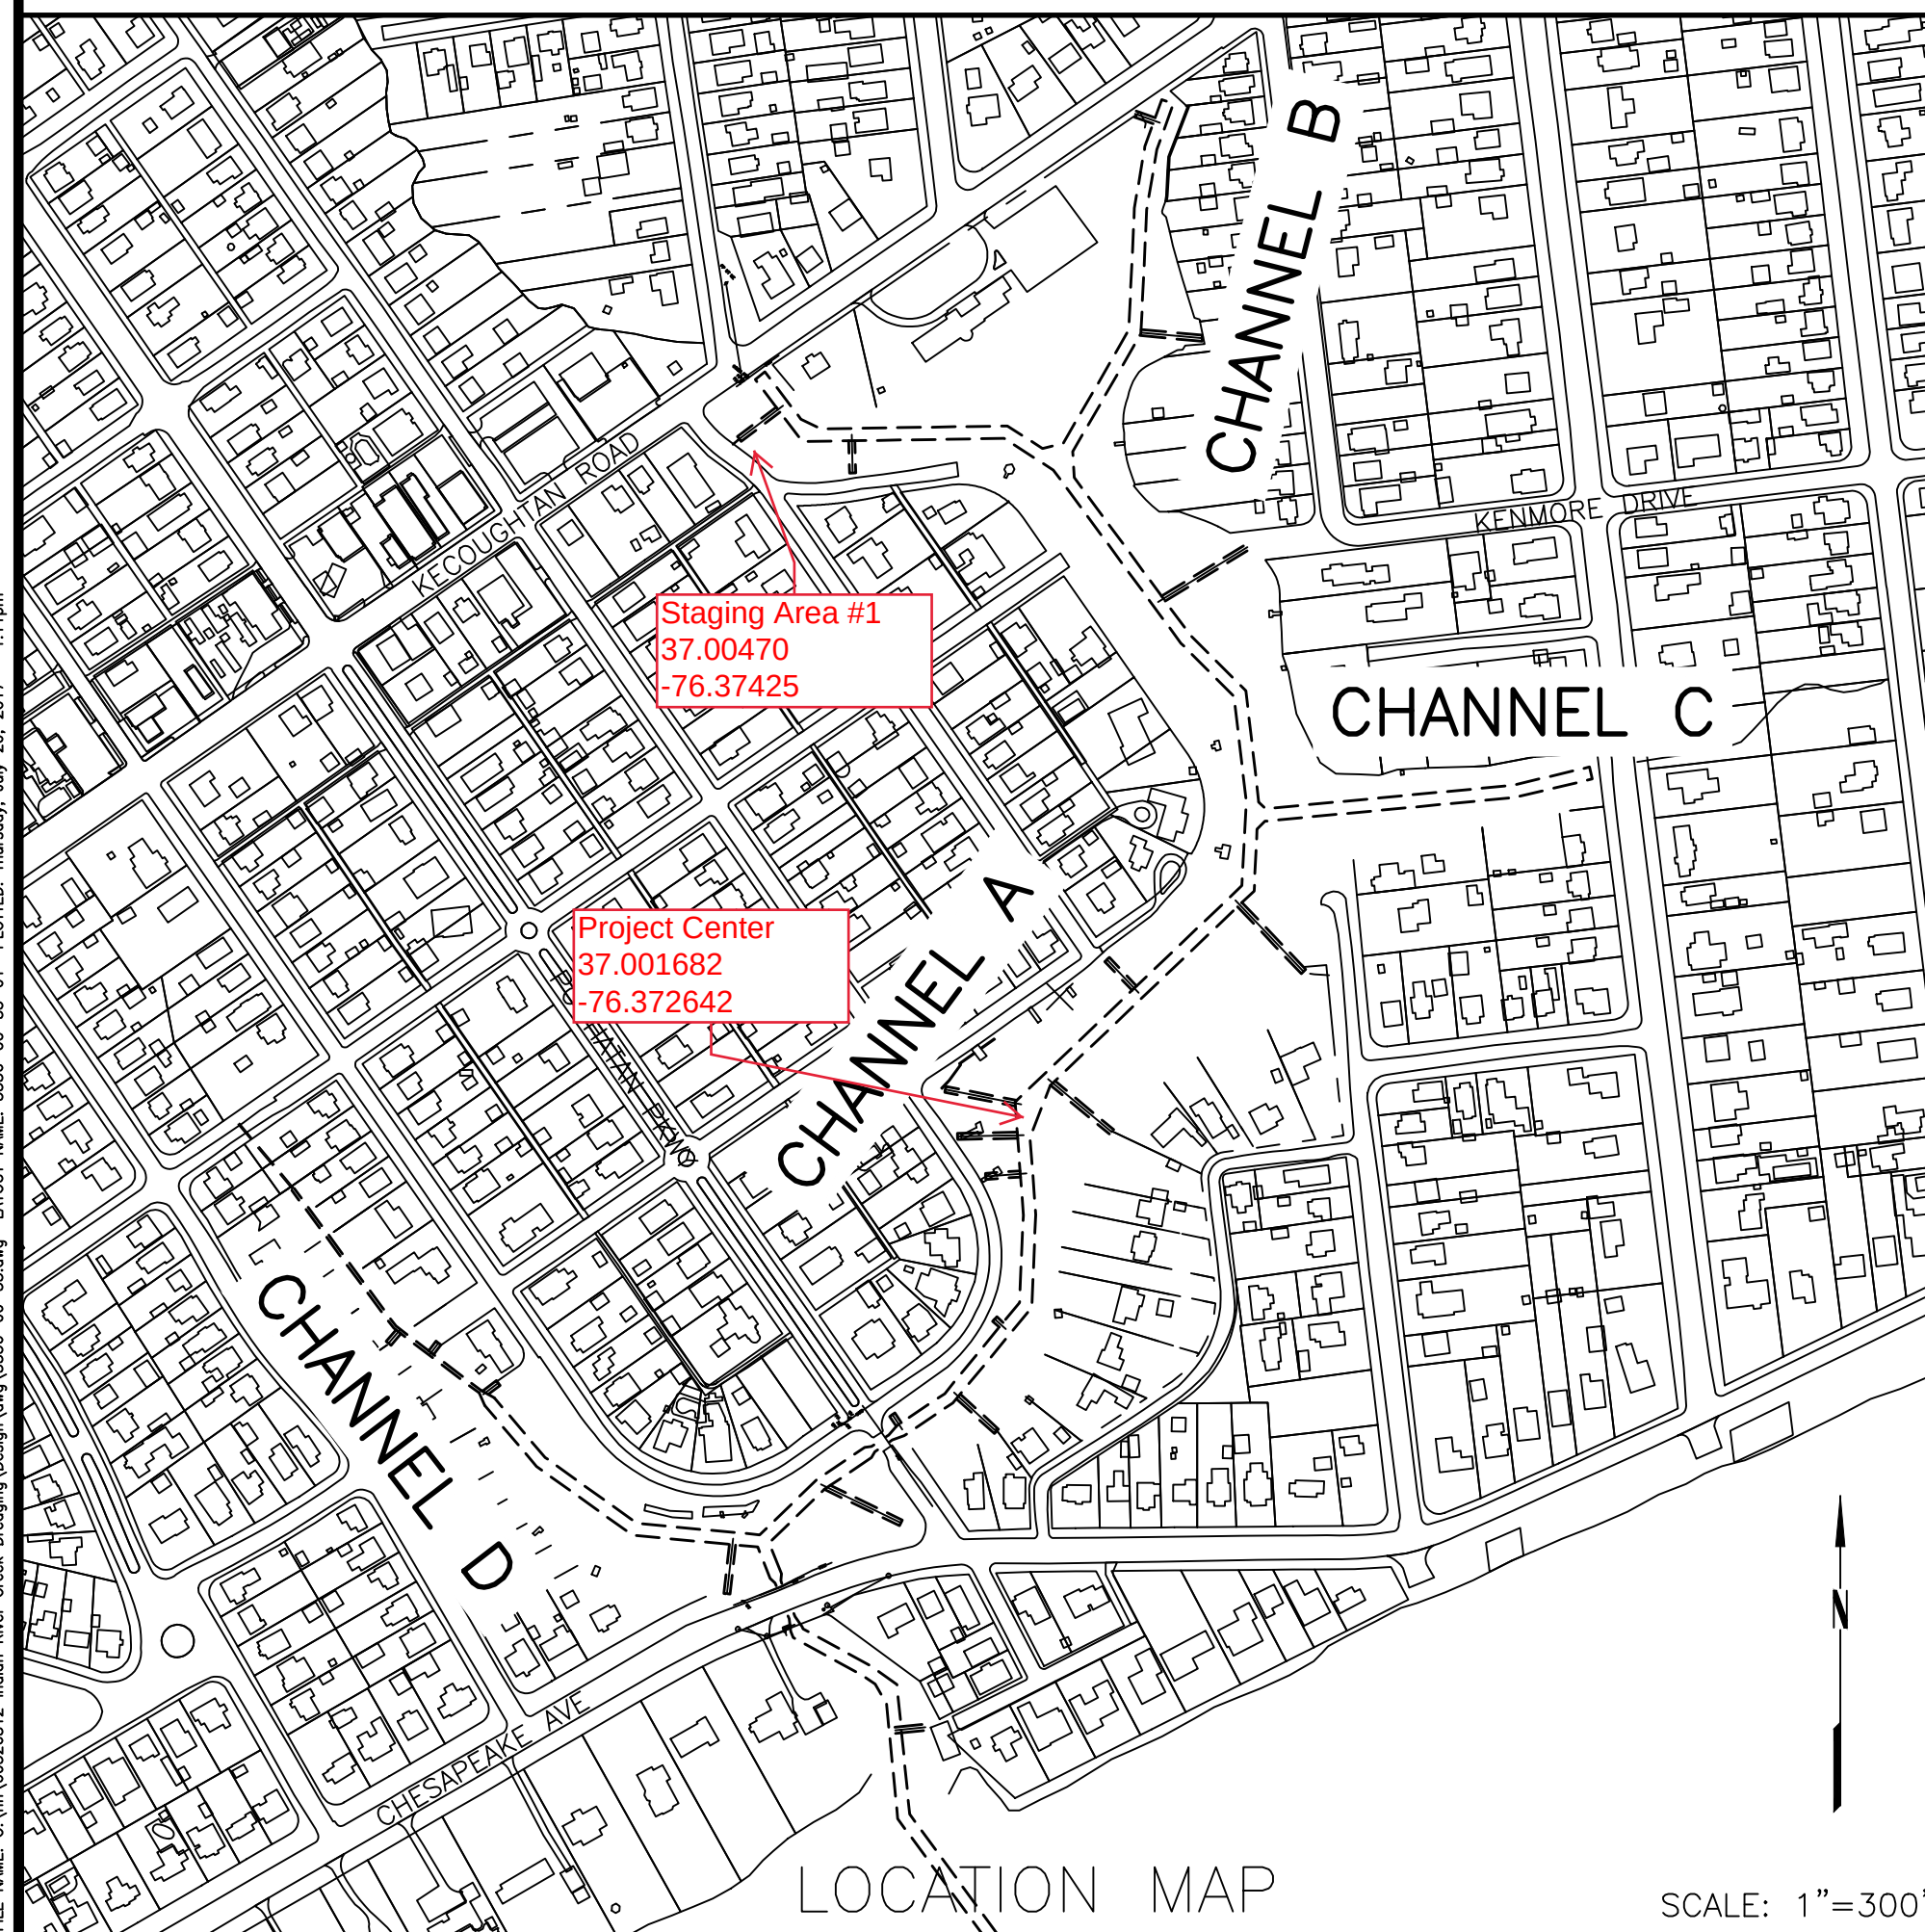

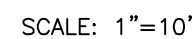

CHANNEL A - TYPICAL CROSS SECTION
(0+00A TO 35+00A)

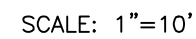

CHANNEL B - TYPICAL CROSS SECTION
(0+00B TO 6+50B)



FILE NAME: O:\n\60526312 Indian River Creek Dredging\Design\dwg\5336-00-35.dwg LAYOUT NAME: 5336-00-35-02 PLOTTED: Thursday, July 20, 2017 - 1:12pm

Waterway Surveys & Engineering, Ltd. expressly reserves the rights under common law copyright and ownership rights in connection with the designs, concepts, and drawings presented in this document. This document(s) and/or design(s) shall not be reproduced, changed, or copied in any form, nor shall any documents be assigned to any third person without expressed written consent of Waterway Surveys & Engineering, Ltd.

[illegible]

Waterway

Surveys & Engineering, Ltd.
321 Cleveland Place, Virginia Beach, Va. 23462
Tel: (757) 490-1691 Fax: (757) 490-1348

FLAN VIEW

INDIAN RIVER CREEK DRAINAGE IMPROVEMENTS

AECOM

HAMPTON, VIRGINIA

30%
SUBMITTAL

NOT FOR
CONSTRUCTION

SURVEYED W.S.&E.	DESIGNED N/A
DRAWN K.T.D.	REVIEWED R.S.F.
SCALE 1"=50'	DATE 07/17/17
DRAWING NO. 5336-00-35-02	

C-02

SHEET 2 OF 7



SURVEYED W.S.&E.	DESIGNED N/A
DRAWN K.T.D.	REVIEWED R.S.F.
SCALE N.T.S.	DATE 07/17/17


DRAWING NO.
5336-00-35-05

C-05

SHEET 5 OF 7

C-05

SHEET 5 OF 7

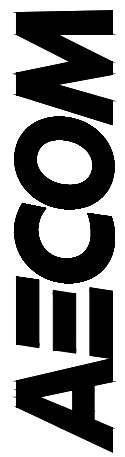

DETAILS
HAMPTON, VIRGINIA

INDIAN RIVER CREEK DRAINAGE IMPROVEMENTS

30%
SUBMITTAL

NOT FOR
CONSTRUCTION


30%

SUBMITTAL

[illegible]

Waterway

Surveys & Engineering, Ltd.
321 Cleveland Place, Virginia Beach, Va. 23462
Tel: (757) 490-1691
Fax: (757) 490-1348

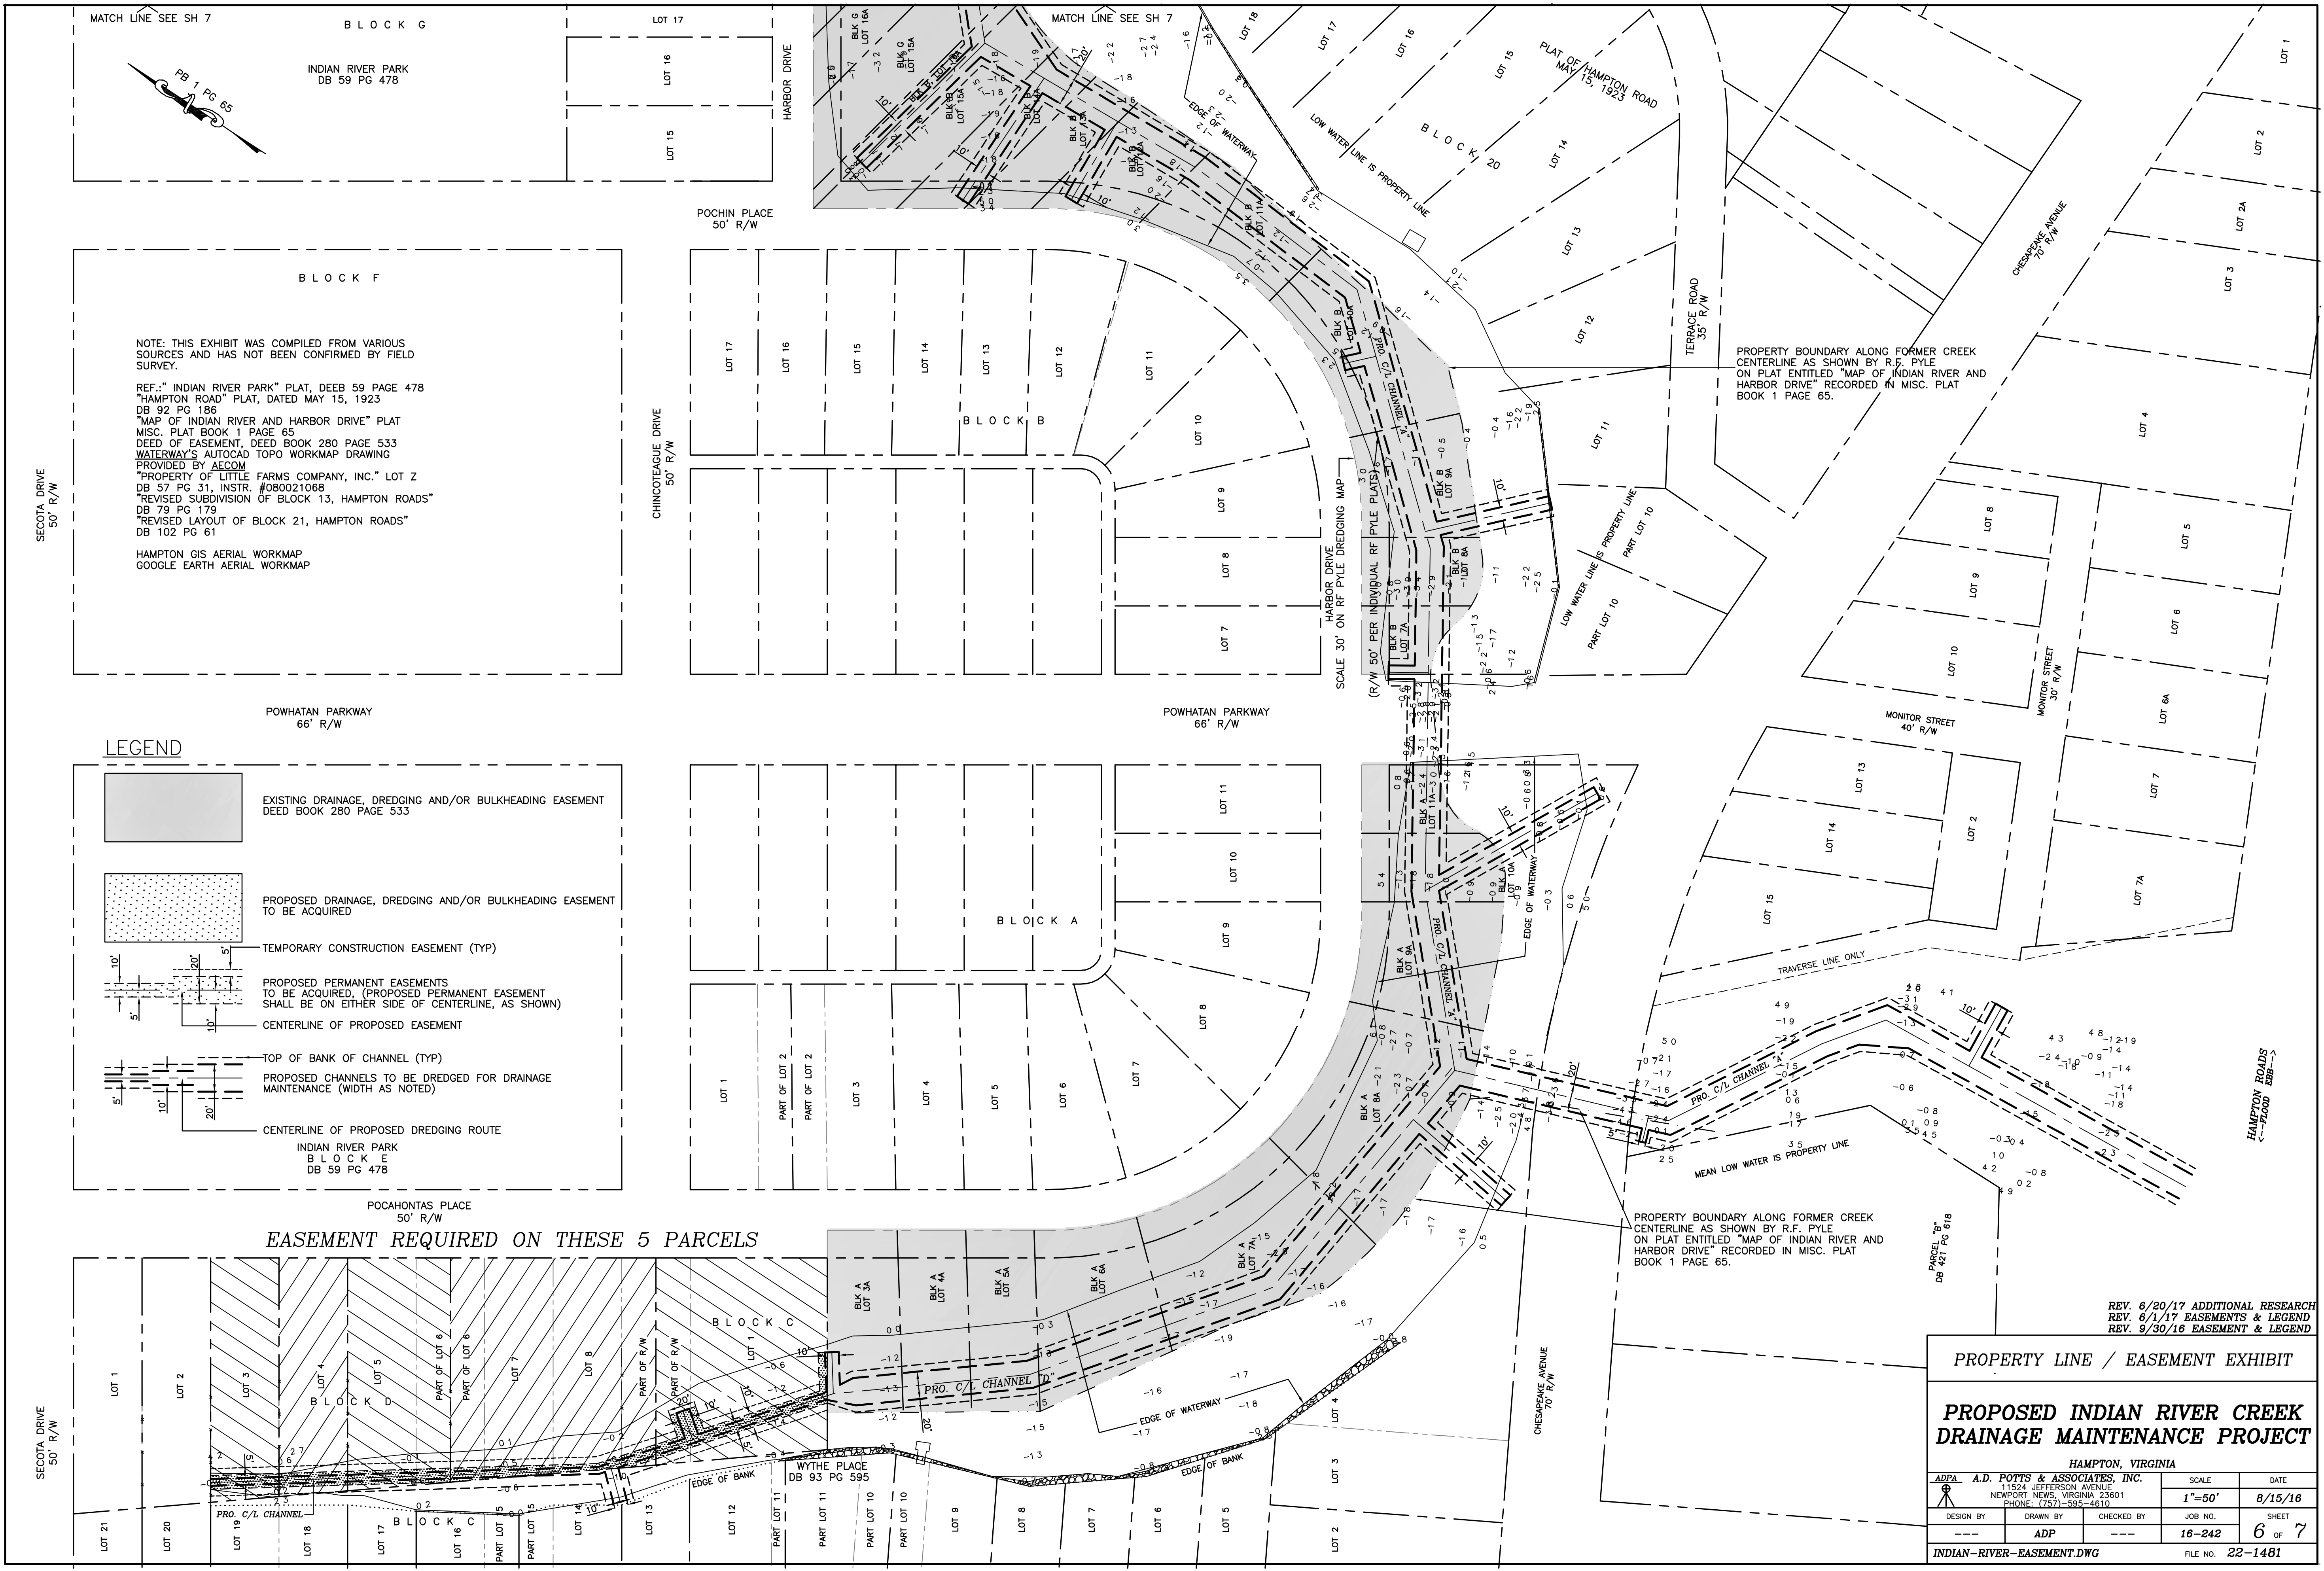

LEGEND


- EXISTING DRAINAGE, DREDGING AND/OR BULKHEADING EASEMENT
DEED BOOK 280 PAGE 533
- PROPOSED DRAINAGE, DREDGING AND/OR BULKHEADING EASEMENT
TO BE ACQUIRED
- TEMPORARY CONSTRUCTION EASEMENT (TYP)
- PROPOSED PERMANENT EASEMENTS
TO BE ACQUIRED, (PROPOSED PERMANENT EASEMENT
SHALL BE ON EITHER SIDE OF CENTERLINE, AS SHOWN)
- CENTERLINE OF PROPOSED EASEMENT
- TOP OF BANK OF CHANNEL (TYP)
- PROPOSED CHANNELS TO BE DREDGED FOR DRAINAGE
MAINTENANCE (WIDTH AS NOTED)
- CENTERLINE OF PROPOSED DREDGING ROUTE

EASEMENT REQUIRED ON THESE 5 PARCELS

PROPERTY LINE / EASEMENT EXHIBIT

PROPOSED INDIAN RIVER CREEK
DRAINAGE MAINTENANCE PROJECT

HAMPTON, VIRGINIA			
ADPA	A.D. POTTS & ASSOCIATES, INC.	SCALE	DATE
	11524 JEFFERSON AVENUE	1"=50'	8/15/16
	NEWPORT NEWS, VIRGINIA 23601		
DESIGN BY	DRAWN BY	CHECKED BY	JOB NO.
---	ADP	---	16-242
INDIAN-RIVER-EASEMENT.DWG			SHEET 6 OF 7
			FILE NO. 22-1481

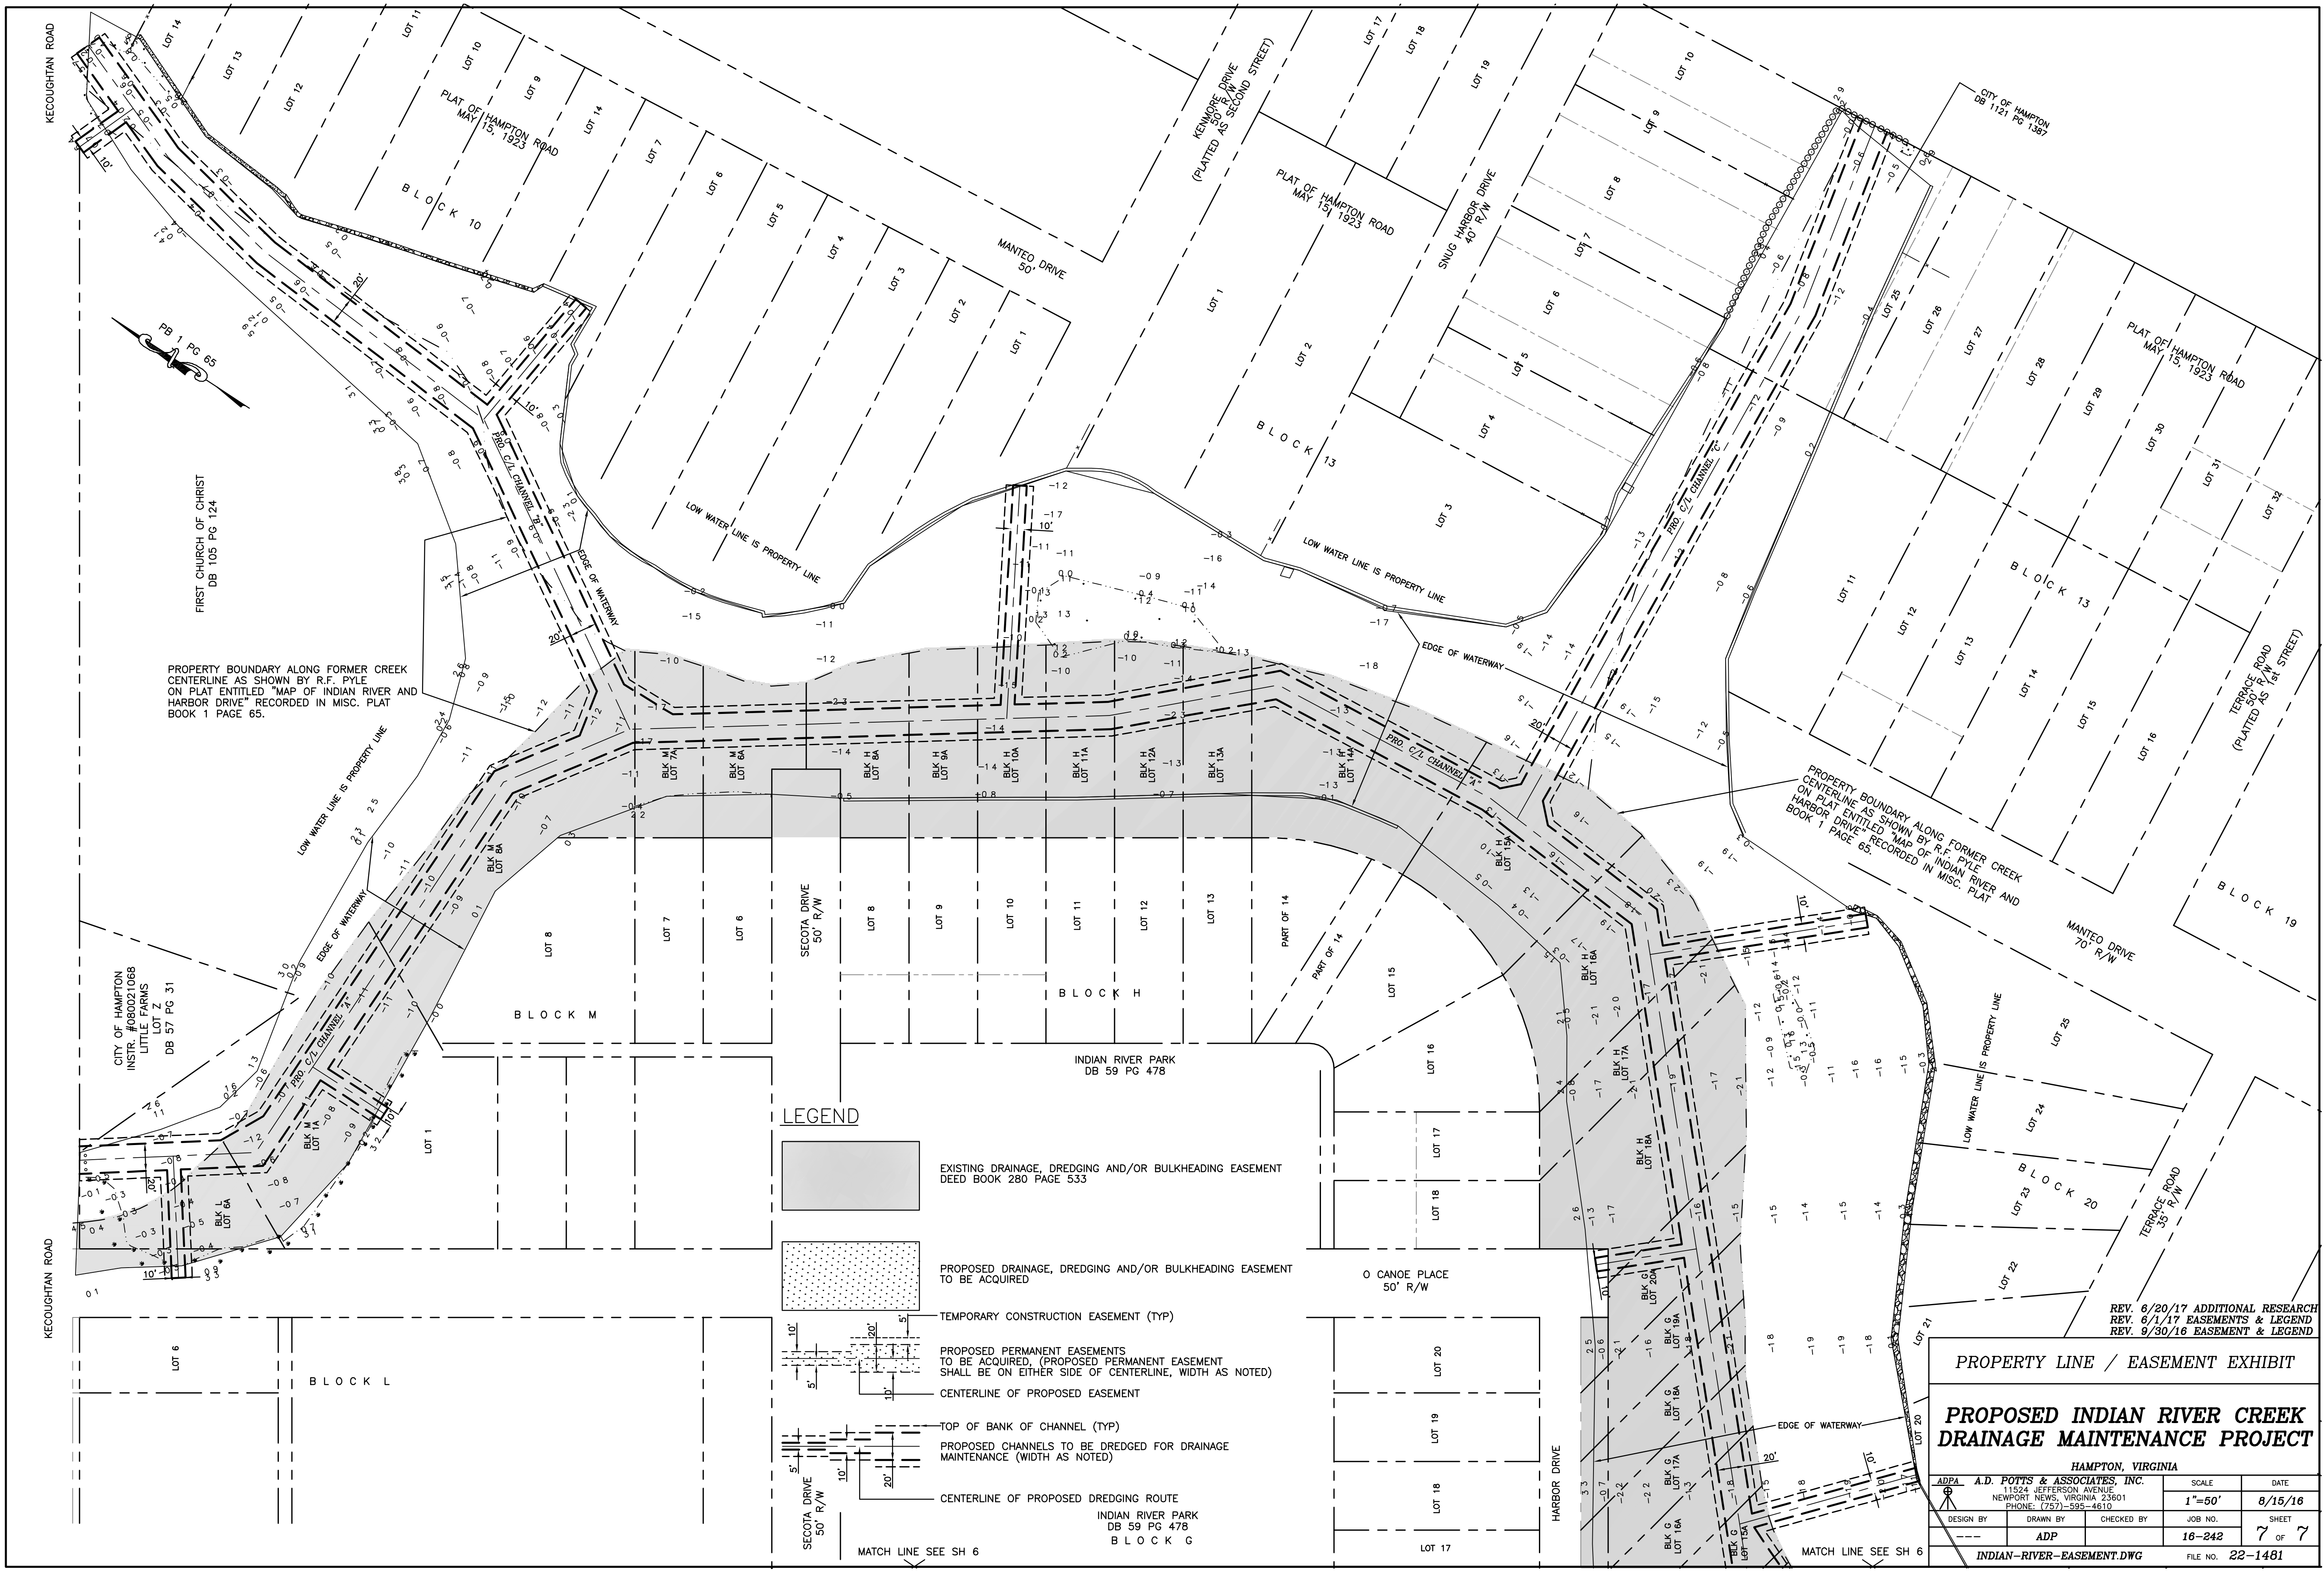

LEGEND

- [Solid Gray Box] EXISTING DRAINAGE, DREDGING AND/OR BULKHEADING EASEMENT DEED BOOK 280 PAGE 533
- [Dotted Box] PROPOSED DRAINAGE, DREDGING AND/OR BULKHEADING EASEMENT TO BE ACQUIRED
- [Thin Line Box] TEMPORARY CONSTRUCTION EASEMENT (TYP)
- [Thick Line Box] PROPOSED PERMANENT EASEMENTS TO BE ACQUIRED, (PROPOSED PERMANENT EASEMENT SHALL BE ON EITHER SIDE OF CENTERLINE, WIDTH AS NOTED)
- [Double Line Box] CENTERLINE OF PROPOSED EASEMENT
- [Line with Dots Box] TOP OF BANK OF CHANNEL (TYP)
- [Line with Dots Box] PROPOSED CHANNELS TO BE DREDGED FOR DRAINAGE MAINTENANCE (WIDTH AS NOTED)
- [Line with Dots Box] CENTERLINE OF PROPOSED DREDGING ROUTE

MATCH LINE SEE SH 6

REV. 6/20/17 ADDITIONAL RESEARCH
REV. 6/1/17 EASEMENTS & LEGEND
REV. 9/30/16 EASEMENT & LEGEND

PROPERTY LINE / EASEMENT EXHIBIT

PROPOSED INDIAN RIVER CREEK DRAINAGE MAINTENANCE PROJECT

HAMPTON, VIRGINIA

ADPA	A.D. POTTS & ASSOCIATES, INC.	SCALE	DATE
11524 JEFFERSON AVENUE		1"=50'	8/15/16
NEWPORT NEWS, VIRGINIA 23601			
PHONE: (757)-595-4610			
DESIGN BY	DRAWN BY	CHECKED BY	JOB NO.
---	ADP		16-242
INDIAN-RIVER-EASEMENT.DWG			FILE NO. 22-1481

7 OF 7