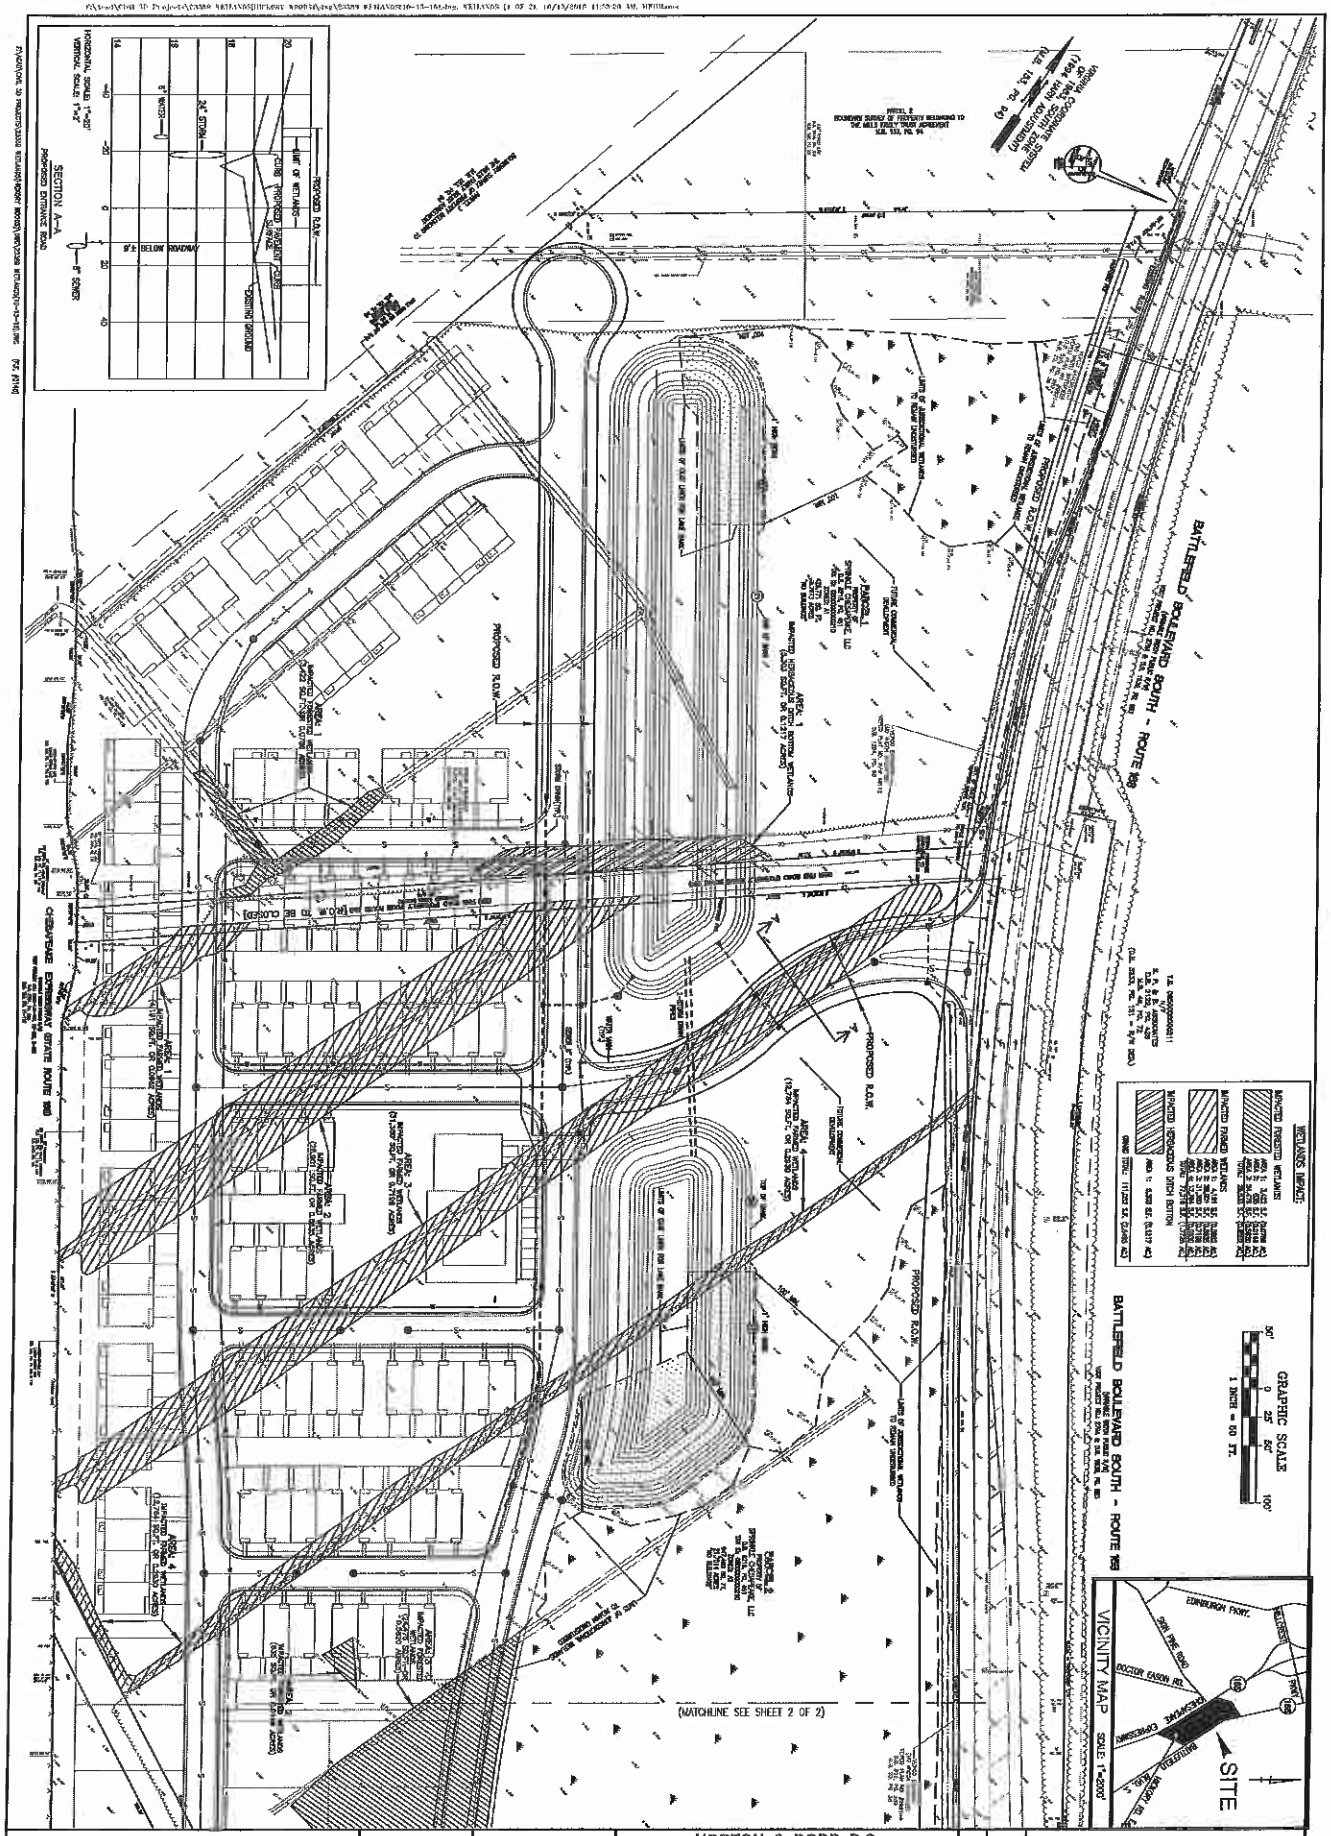

CONCEPTUAL PLAN
TO INDICATE IMPACT OF WETLANDS
ON
HICKORY WOODS SUBDIVISION
PLEASANT GROVE BOROUGH - CHESAPEAKE, VIRGINIA

HORTON & DODD, P.C.
Surveyors Engineers Planners
(757) 487-4535
300 George Washington Highway North Chesapeake, Virginia 23323

DES. BY:	SCALE: 1"=50'	CAD FILE: EXPRAJ\EXPRWETLANDS (HICKORYWOODS).DWG	SHEET 1
DRW. BY: MLW	DATE: 10/13/18	W.O. 23389	OF 2
CHK'D BY: JGD		TAB: WETLANDS(18F2)	

No.	Date	Description
		REVISIONS